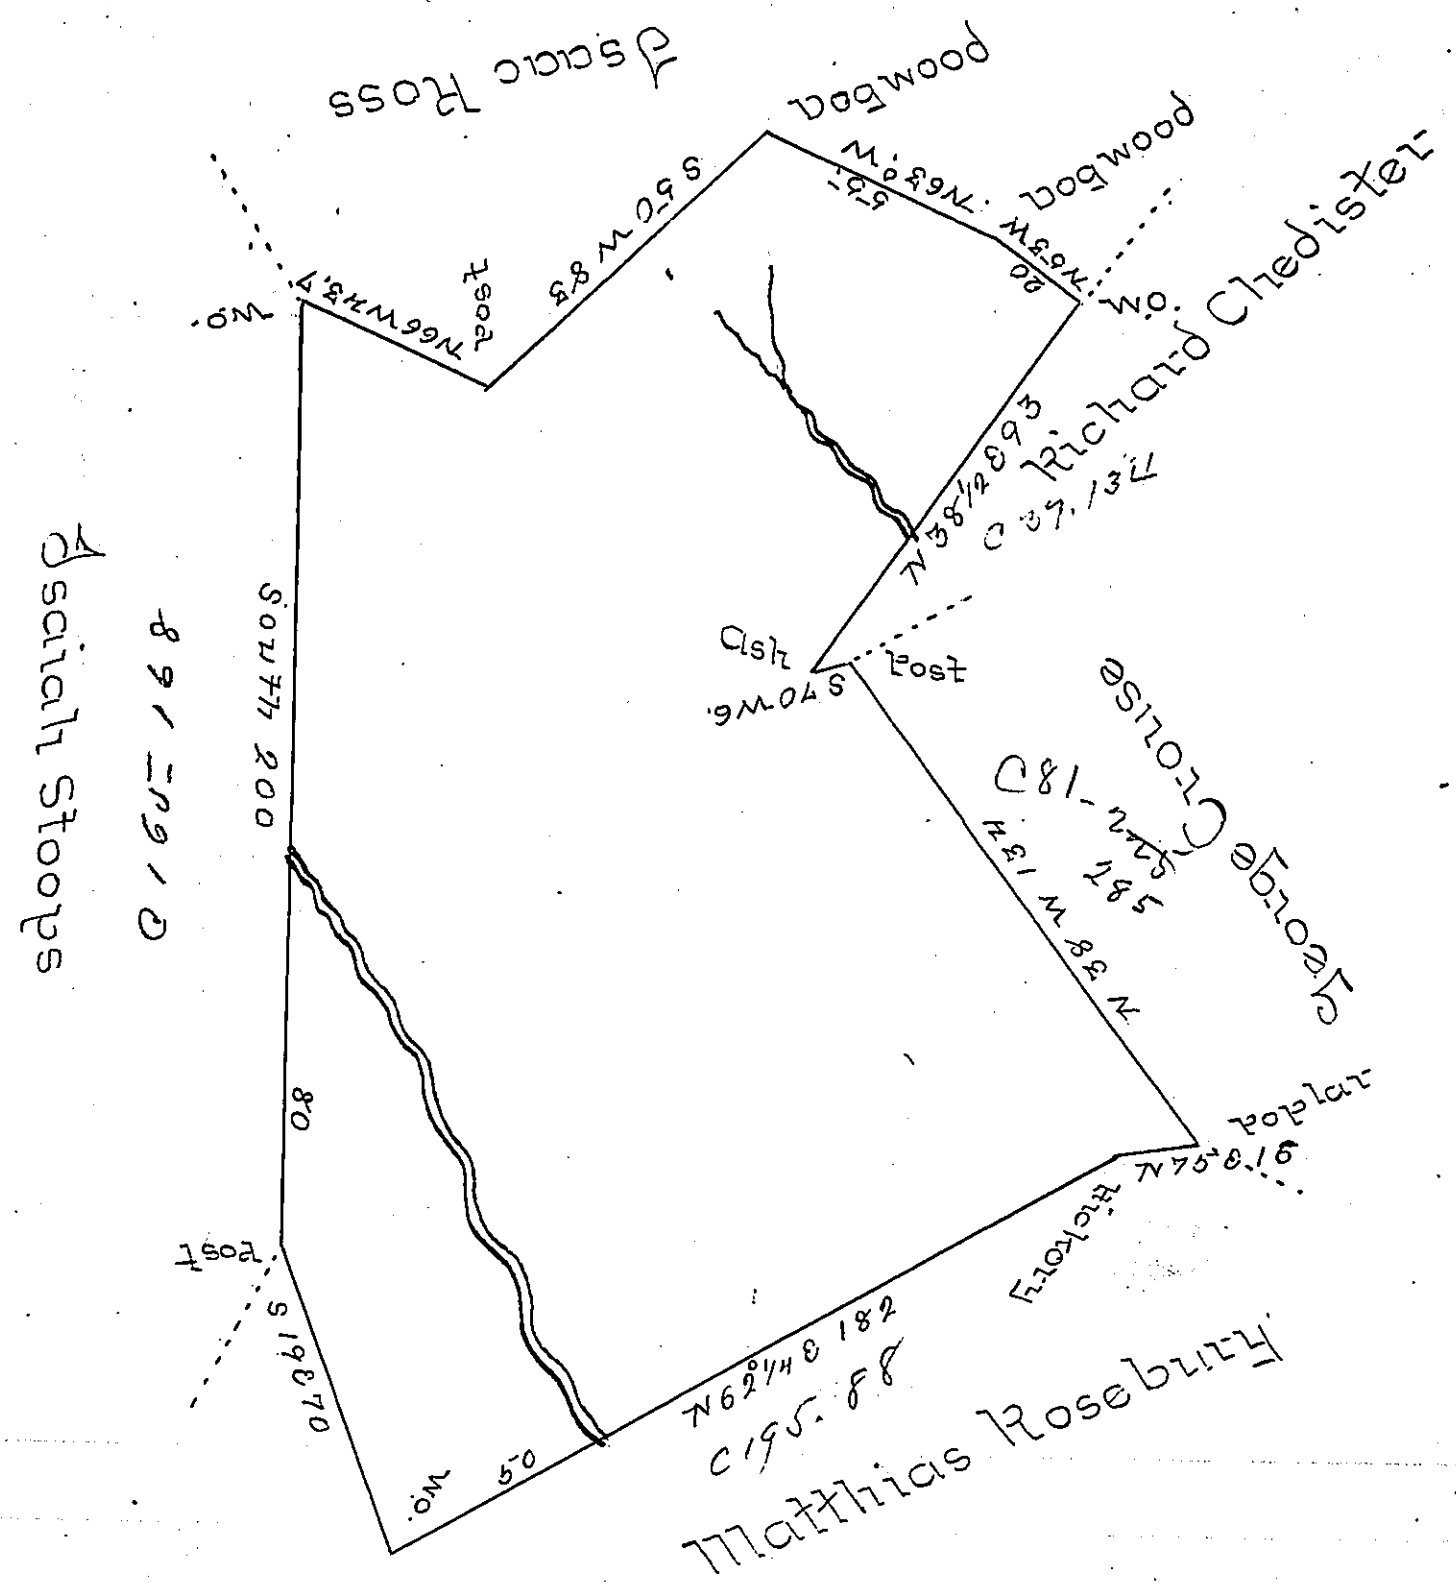

The above is a Draught of a survey made April 25th 1817 containing 223 Acres & the usual allowance for Roads &c. in pursuance of a Warrant granted Richard Chedester — Bearing date September 25th 1815 Situated on the waters of the South fork of ten mile Creek in Franklin Township — Green County

To Richard T. Leech Esq S.G. by John Fordyce D.S.

N.B. one resident Settlement on the above tract at the time of survey which appears to have been made about six years.

John Fordyce

IN TESTIMONY that the above is a copy of the original remaining on file in the Department of Internal Affairs of Pennsylvania, made conformably to an Act of Assembly approved the 16th day of February, 1833, I have hereunto set my Hand and caused the Seal of said Department to be affixed at Harrisburg, this fifth *day of* December *1899.*

James W. Latta
Secretary of Internal Affairs.