FORM No. I.

B-8-112

21

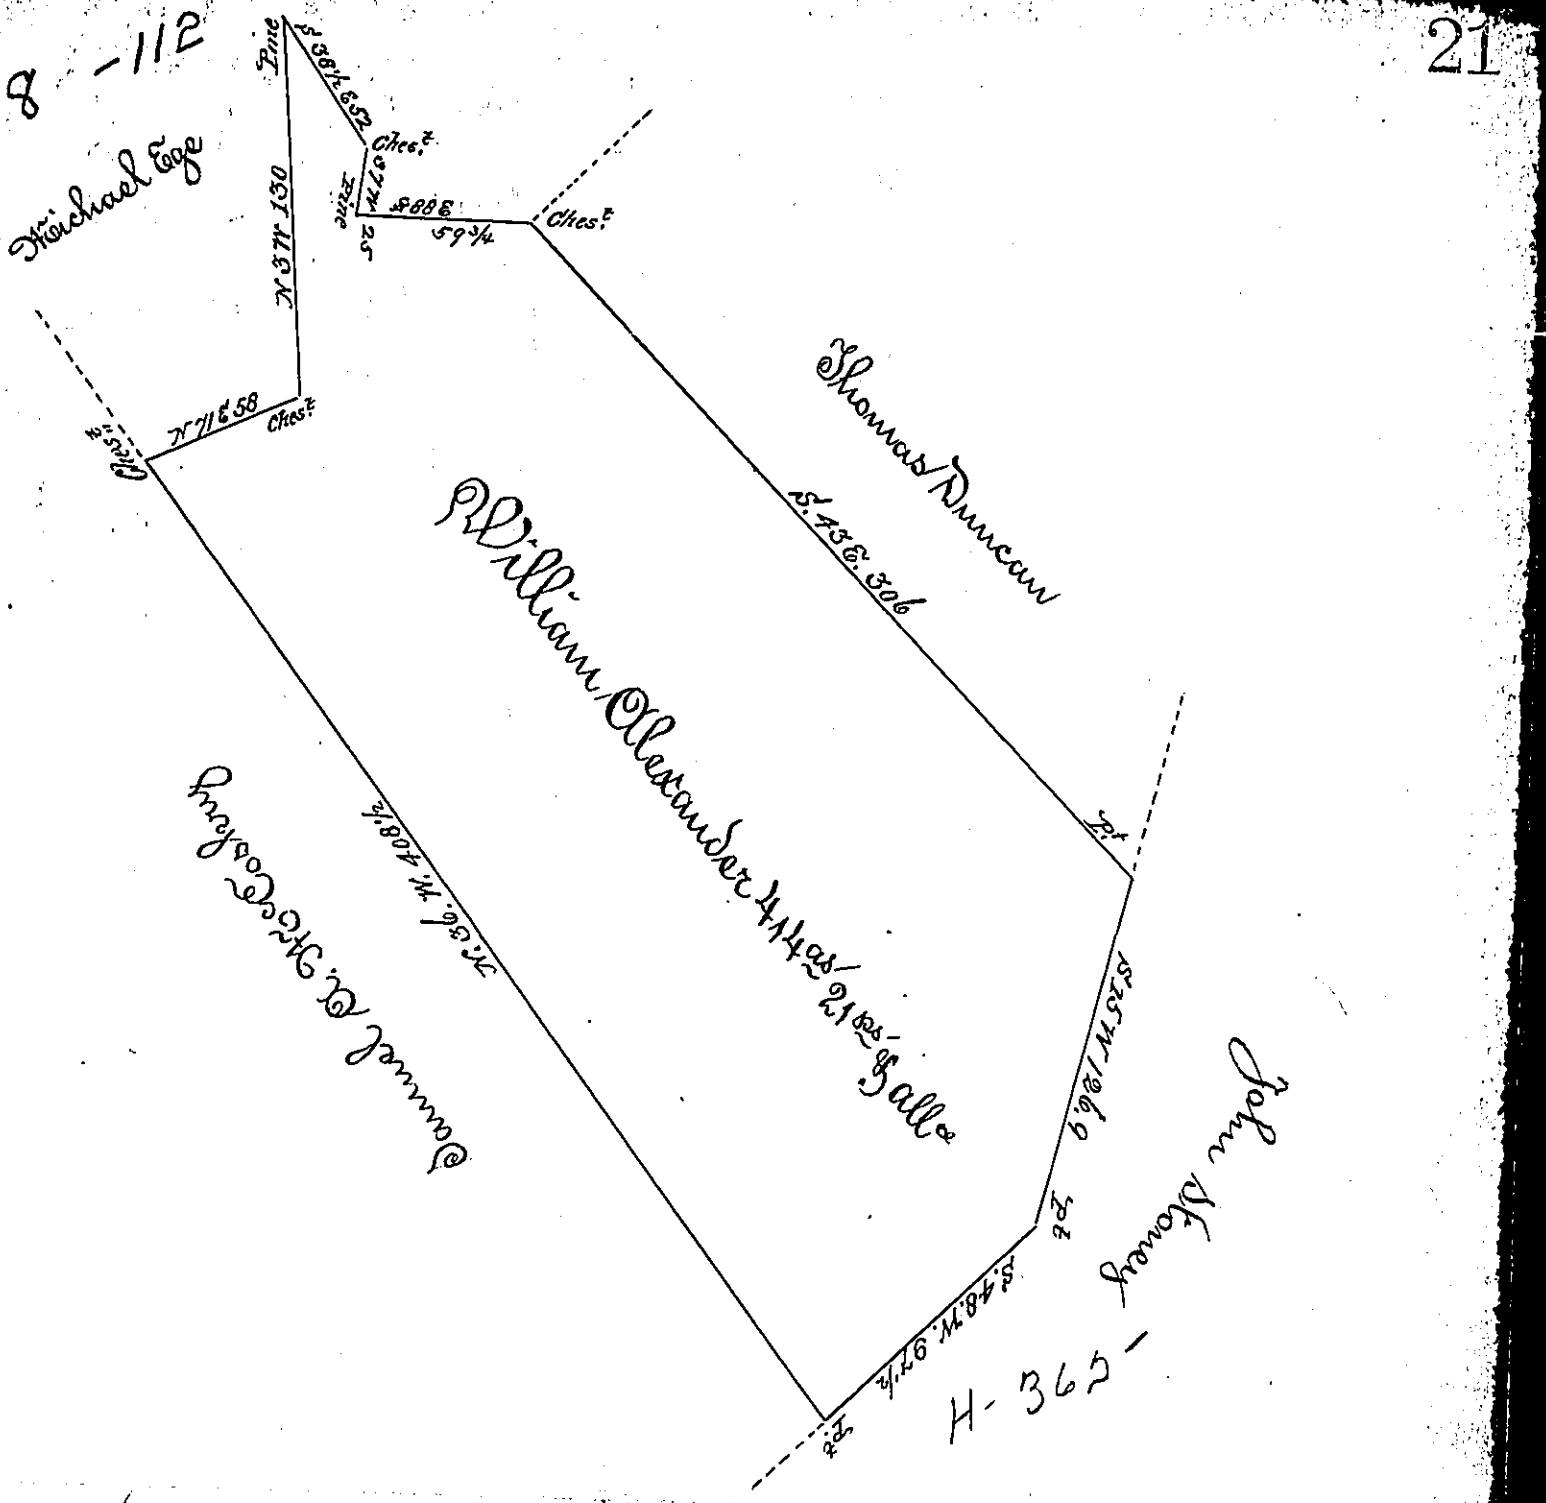

A Draught of a Tract of Land situate in Dickenson Township Cumberland County Containing 414as 21 ps and allowance of six p Cent. for roads &c Surveyed the 18th day of November 1794. In pursuance of a warrant granted to William Alexander Dated the 25th day of January 1794.— I Certify that the above is a Copy of a Draught remaining in the Deptys Surs office. Surveyed by or under the direction of Saml. Lyon D.S/ Febry 20th 1809.

To Saml. Cochran Esqr. S.G.

Wm Wheeler D.S.

IN TESTIMONY that the above is a copy of the original remaining on file in the Department of Internal Affairs of Pennsylvania, made conformably to an Act of Assembly approved the 16th day of February, 1833, I have hereunto set my Hand and caused the Seal of said Department to be affixed at Harrisburg, this fifth day of July, 1899

James W Latta

Secretary of Internal Affairs.