FORM No. I.

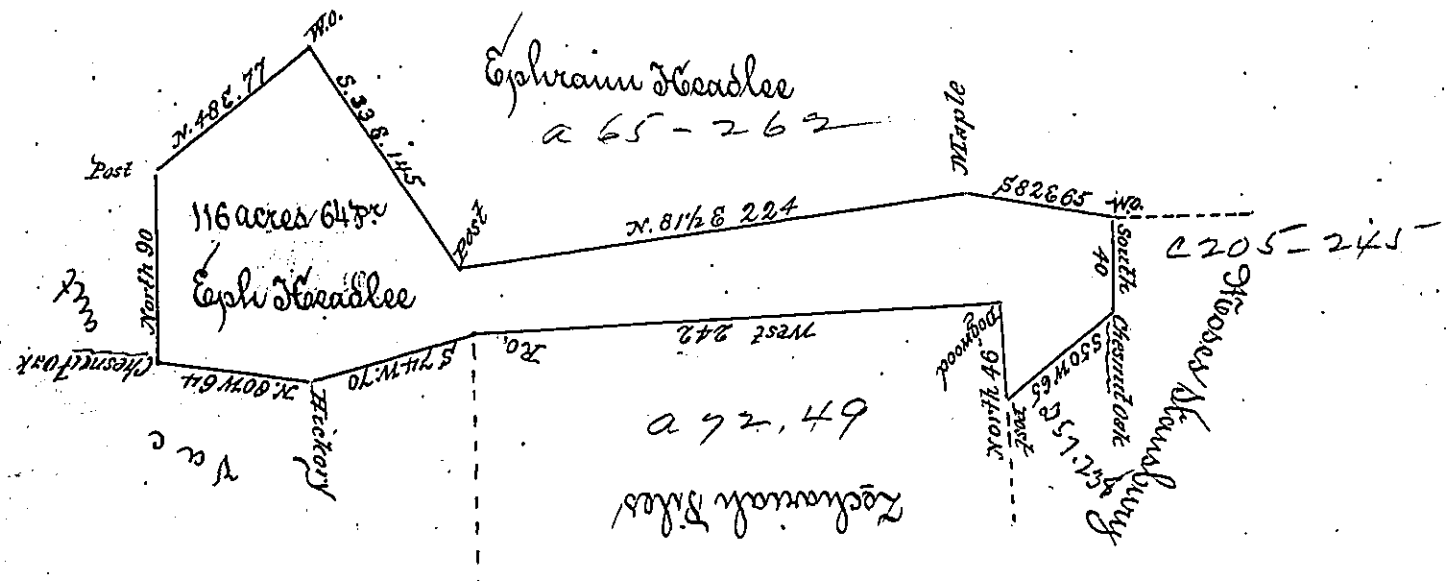

The above Draught contains 116 ~~acres and 64 perches Made March the 9th 1818~~ and allowance of 6 per cent for Roads &c In pursuance of a Warrant granted Ephraim Headlee bearing date 16th of January 1818 Situate in Whitely Township Greene County

To Jacob Spangler Esqr. S.G

John Fordyce D.S.

I do certify that there was an actual resident settlement on the above tract of land made prior to the 28th of March 1814 and regularly continued.

John Fordyce

IN TESTIMONY that the above is a copy of the original remaining on file in the Department of Internal Affairs of Pennsylvania, made conformably to an Act of Assembly approved the 16th day of February, 1833, I have hereunto set my Hand and caused the Seal of said Department to be affixed at Harrisburg,

this fourth *day of* September *1900.*

James W. Latta

Secretary of Internal Affairs.