FORM No. I.

Dr P Shoenbergel
in right of Jeremiah Jackson

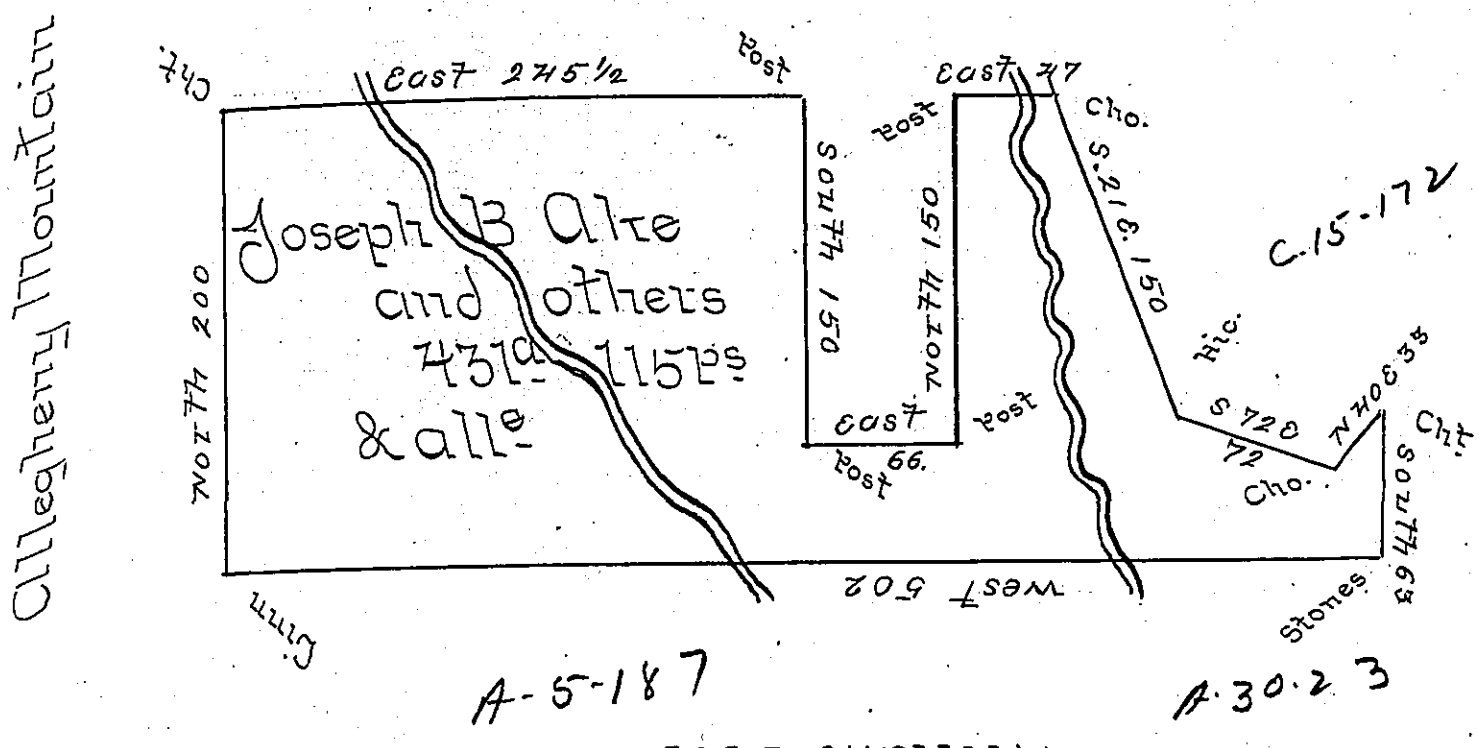

Joseph B Alte in right of
William Bell

Situate on Bobs Creek in Union Township Bedford County -
Containing 431 acres 115 perches and allowance of six pr. Cent
Surveyed the 10th day of May 1839 on Warrant dated the 8th
day of January 1839. -

Wm A. Vickroy D.S.

To John Taylor Esq. S.G.

IN TESTIMONY that the above is a copy of the original remaining on file in the Department of Internal Affairs of Pennsylvania, made conformably to an Act of Assembly approved the 16th day of February, 1833, I have hereunto set my Hand and caused the Seal of said Department to be affixed at Harrisburg, this first day of May 1900.

James W. Latta
Secretary of Internal Affairs.