FORM No. 1.

126

Porter—
PIKE

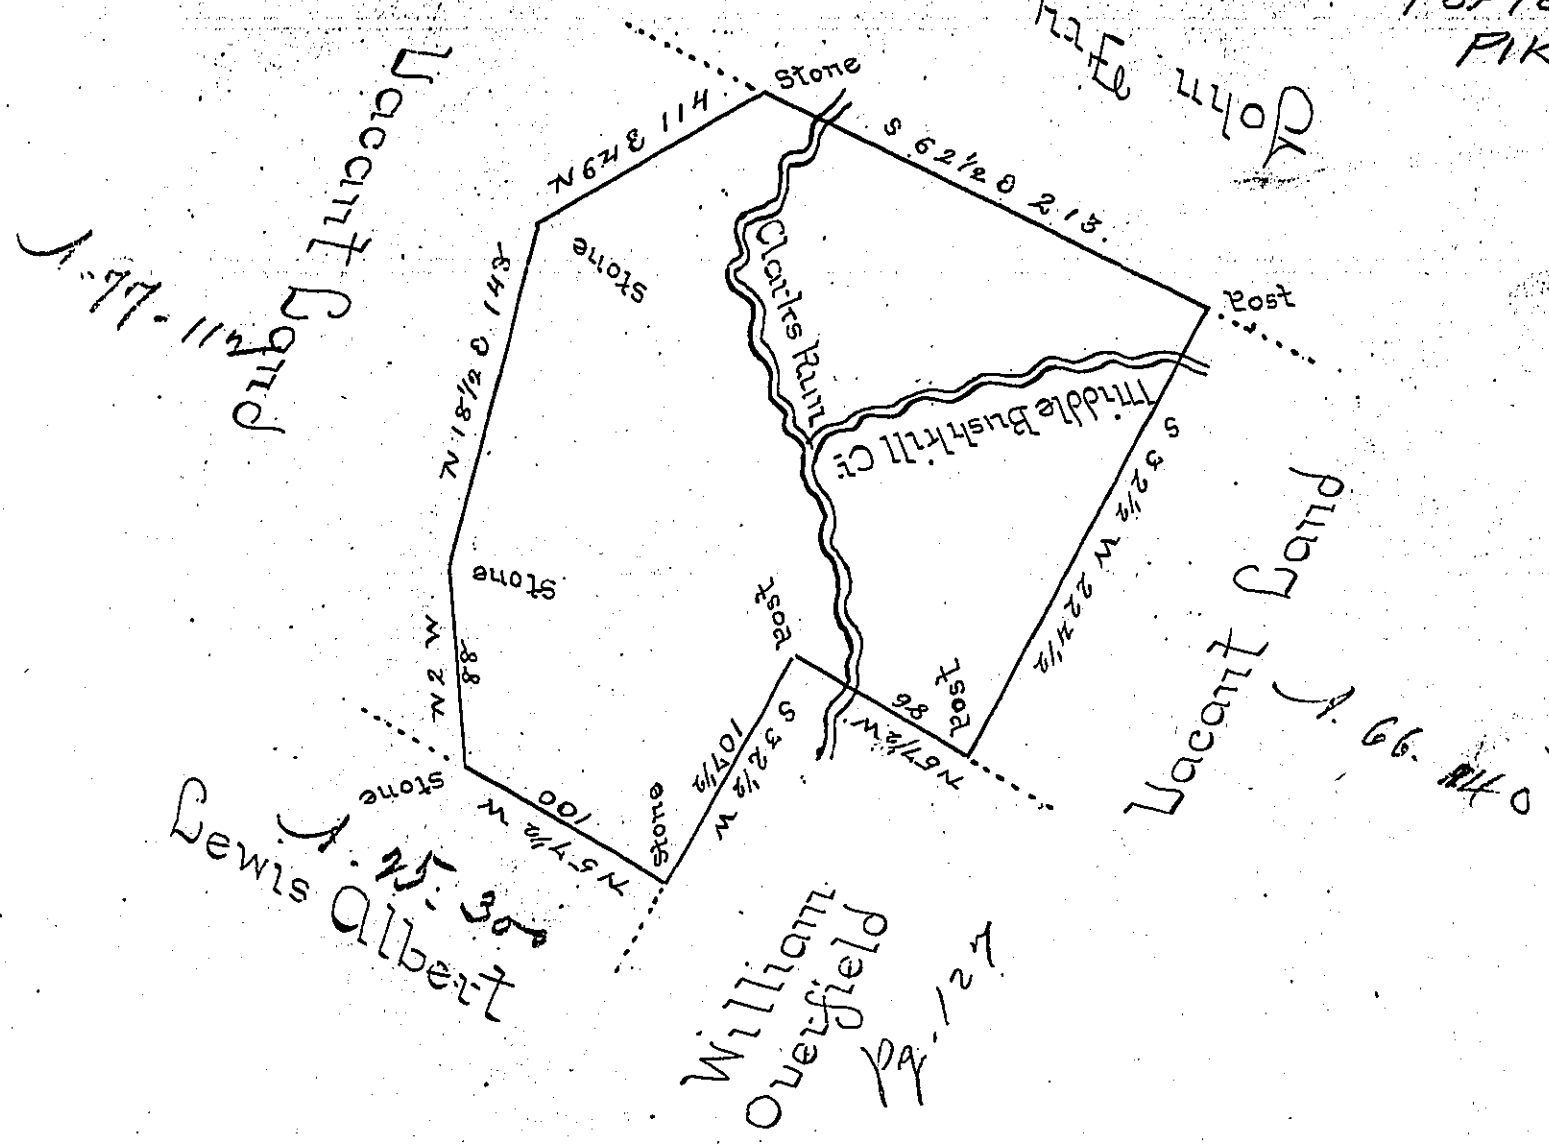

By Virtue of a Warrant dated the 26th July 1844 Surveyed the 21st March 1845 to William Overfield the above described Tract of Land situate in Lehman Township Pike County on the Middle Bushhill Creek embraceing the Junction of Clarks run with the said creek adjoining on the North land Surveyed on a Warrant granted to John Fry Containing four hundred acres one hundred and thirty Seven perches and allowance of six P.Ct for Roads &c—

To Jacob Sallade Esq
Surveyor General of Penna

P J. H. Wallace D.S.

Examined and approved June 27. 1845. by

To John Lapoite Esq
Surveyor General of Penna

John T. Cross D.S.

IN TESTIMONY that the above is a copy of the original remaining on file in the Department of Internal Affairs of Pennsylvania, made conformably to an Act of Assembly approved the 16th day of February, 1833, I have hereunto set my Hand and caused the Seal of said Department to be affixed at Harrisburg,

this first *day of* March *1900.*

James W. Latta
Secretary of Internal Affairs.