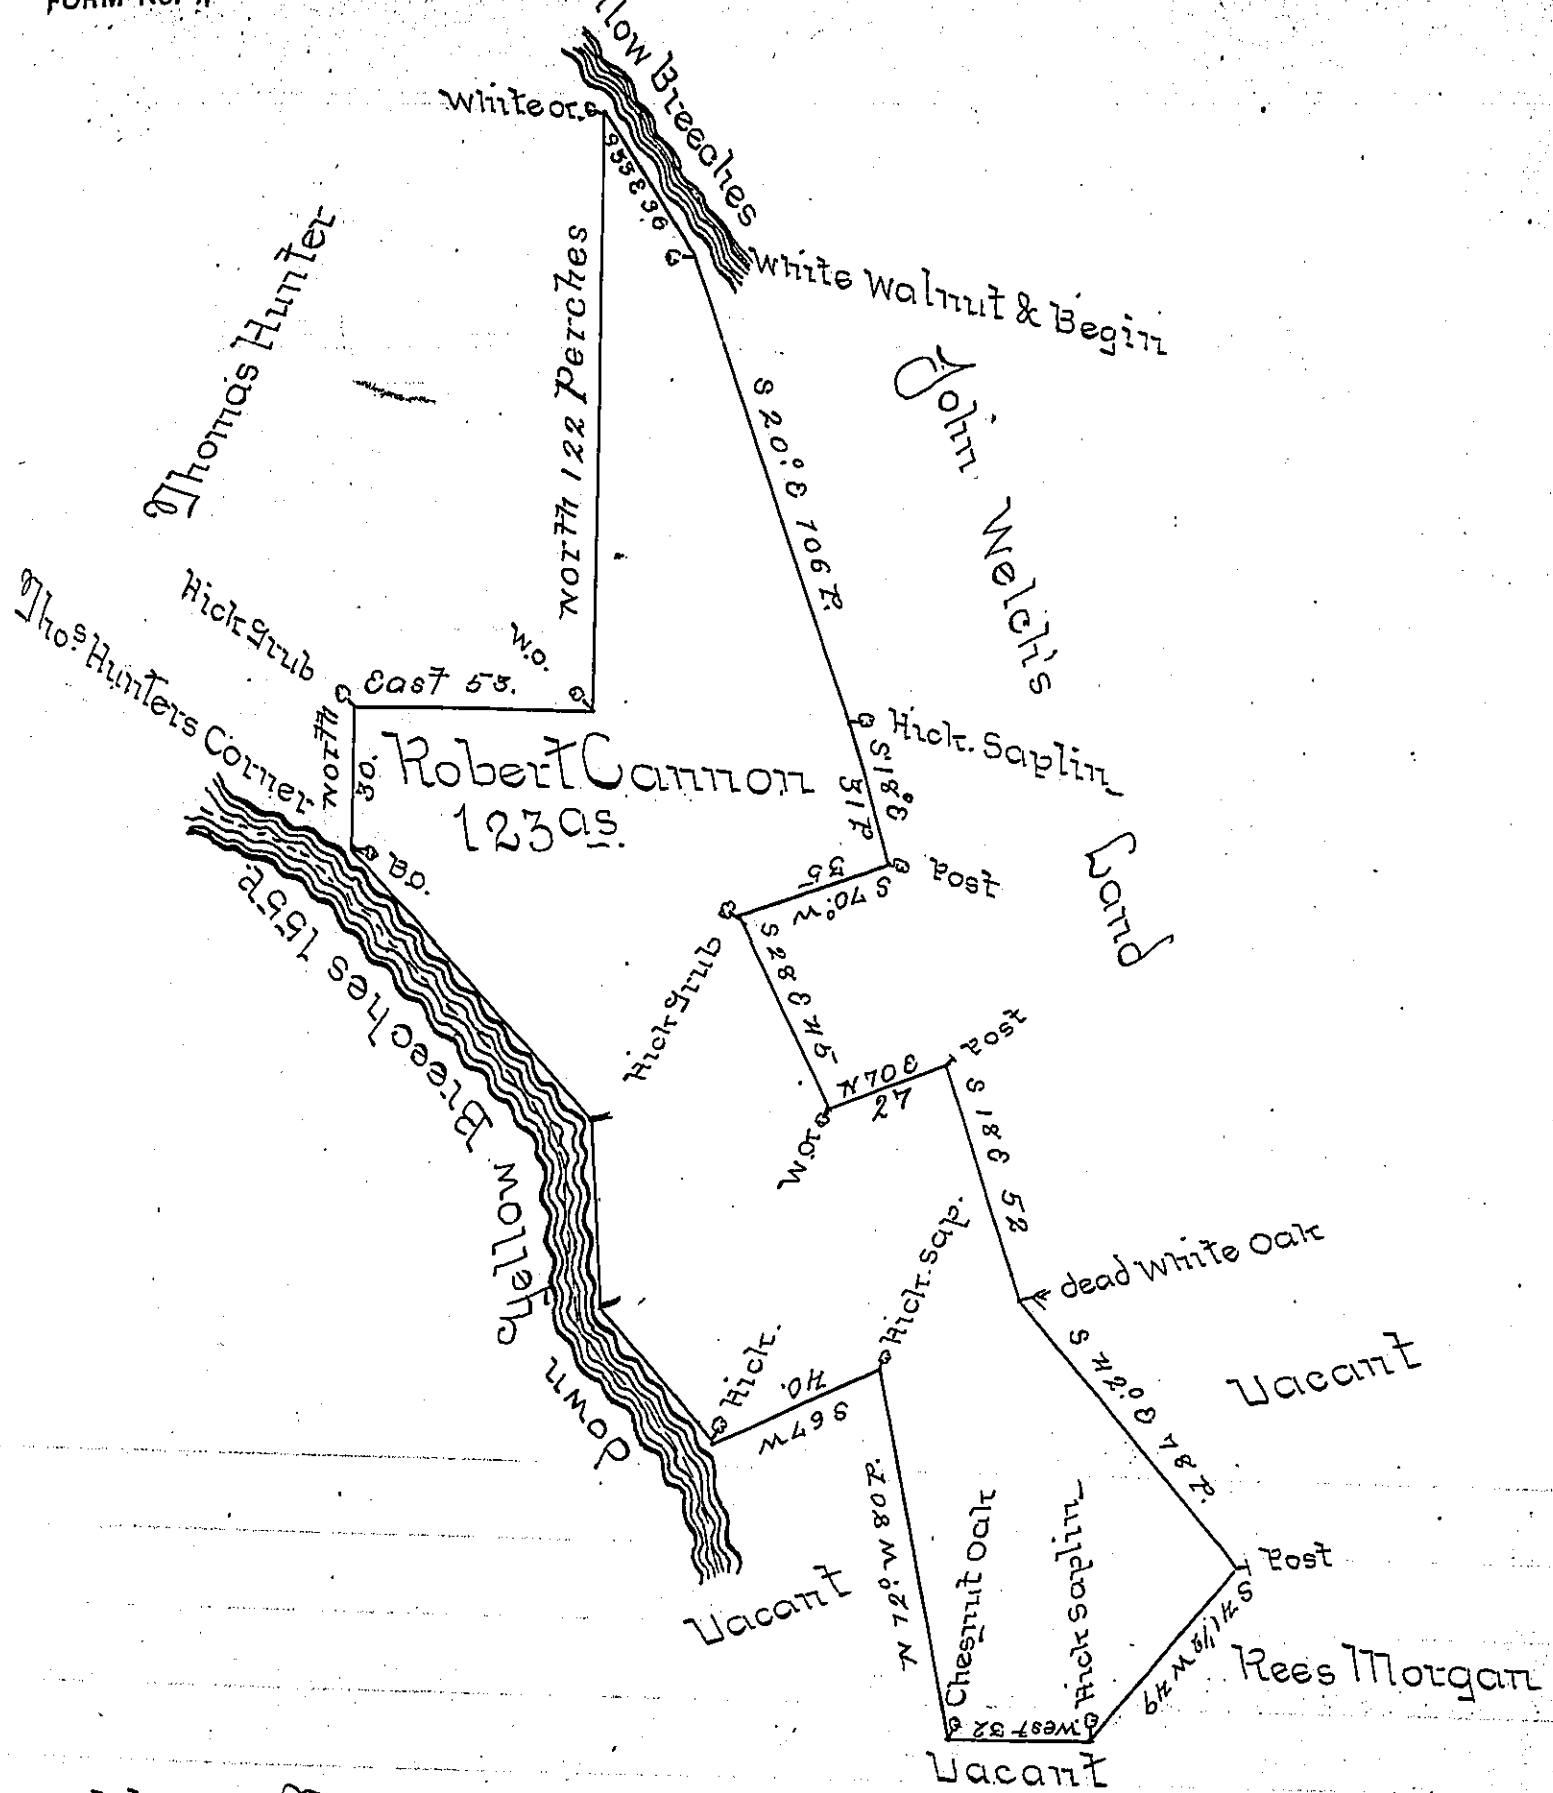

A Draught of a Tract of Land Situate in Newberry Township in the County of York containing one hundred and twenty three Acres and the Allowance of Six Acres P Cent for Roads & Highways survey'd the 26th day of April 1753 for Robert Cannon in pursuance of a Warr.t bearing Date the 26th day of August 1752 Settled since the Year 1740. The Right whereof is now vested in Tobias Hendrix

Geo. Stevenson D.S.

To Nicholas Scull Esq.r Surv.r Genl

IN TESTIMONY that the above is a copy of the original remaining on file in the Department of Internal Affairs of Pennsylvania, made conformably to an Act of Assembly approved the 16th day of February, 1833, I have hereunto set my Hand and caused the Seal of said Department to be affixed at Harrisburg, this first *day of* May *1900.*

James W. Latta
Secretary of Internal Affairs.