FORM No. I.

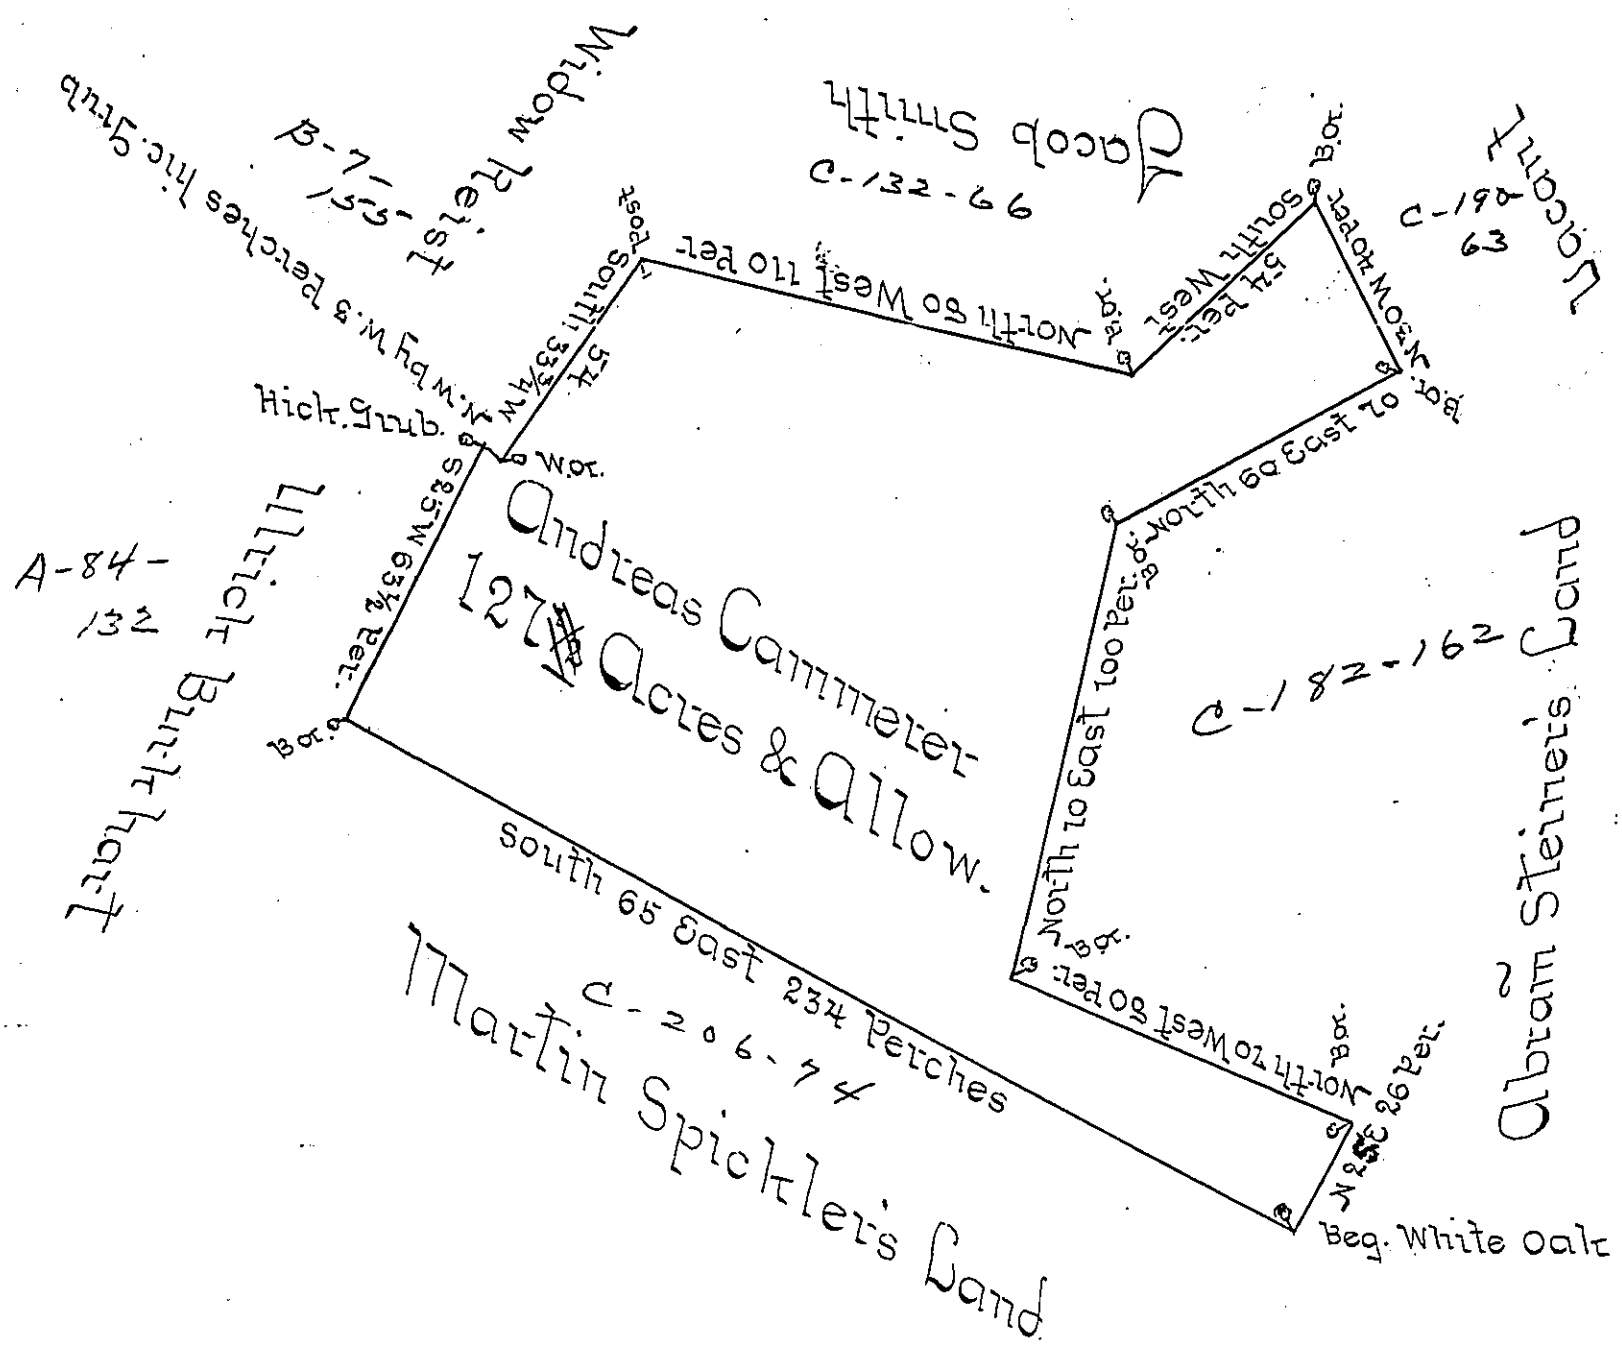

A Draught of a Tract of Land situate in Warwick Township Lancaster County containing one hundred and twenty ~~eight~~ seven Acres ~~and a half~~ and the Allowance of six Acres P Cent for Roads and Highways Surveyd for Andreas Cammerer the 27th of February 1746/7 without Warrant by Thomas Cookson Esquire late Deputy Surveyor of Lancaster County Protracted from his Field Book and Calculated ∞

P Geo Stevenson one of the Exect of Thos Cookson Deced.

N.B. Andreas Cammerer says his Warrant bearing Date at Philada the 17th day of March 1750 is for the above Land

G.S.

To Nicholas Scull Esqr Surveyr Genl

IN TESTIMONY that the above is a copy of the original remaining on file in the Department of Internal Affairs of Pennsylvania, made conformably to an Act of Assembly approved the 16th day of February, 1833, I have hereunto set my Hand and caused the Seal of said Department to be affixed at Harrisburg, this Seventh *day of* August 1900.

James W. Latta

Secretary of Internal Affairs.