FORM No. I.

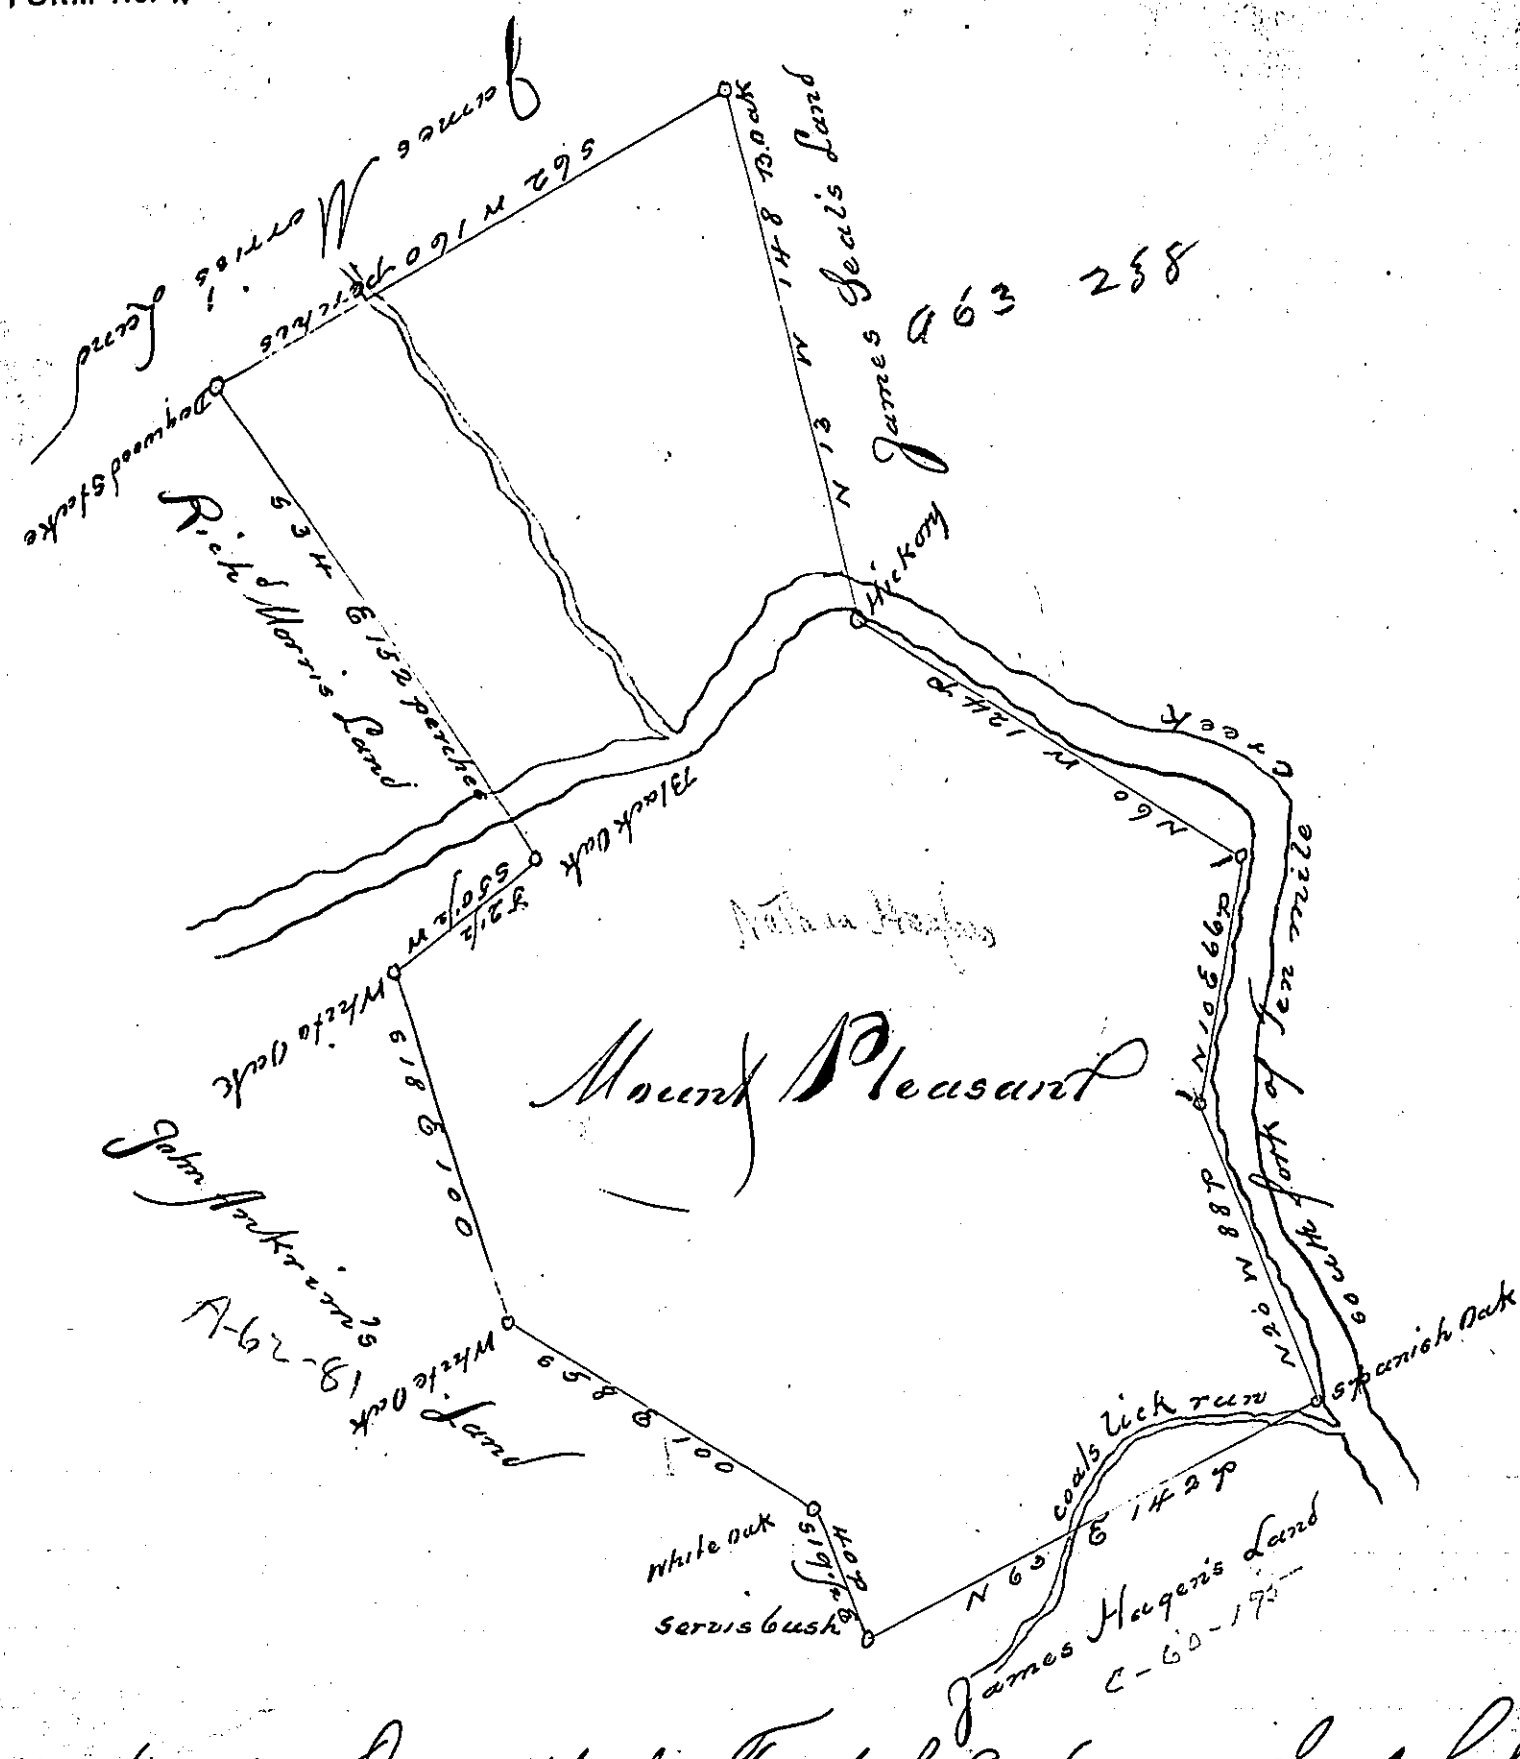

The above is the Draught of a Tract of Land on the South fork of Ten Mile Creek in Washington County Containing 372 acres 3 quarters ~~& xx~~ perches Surveyed March 4th 1788 in pursuance of a warrant granted Nathan Hughes. Feby 26th 1788. Call— Mound Pleasant

Jno Hoge D. S.

John Lukens Esqr
S. G. of Pensa.

IN TESTIMONY that the above is a copy of the original remaining on file in the Department of Internal Affairs of Pennsylvania, made conformably to an Act of Assembly approved the 16th day of February, 1833, I have hereunto set my Hand and caused the Seal of said Department to ~~be affixed~~ at Harrisburg, this Sixth day of February 1900.

James W. Latta
Secretary of Internal Affairs.