FORM No. I.

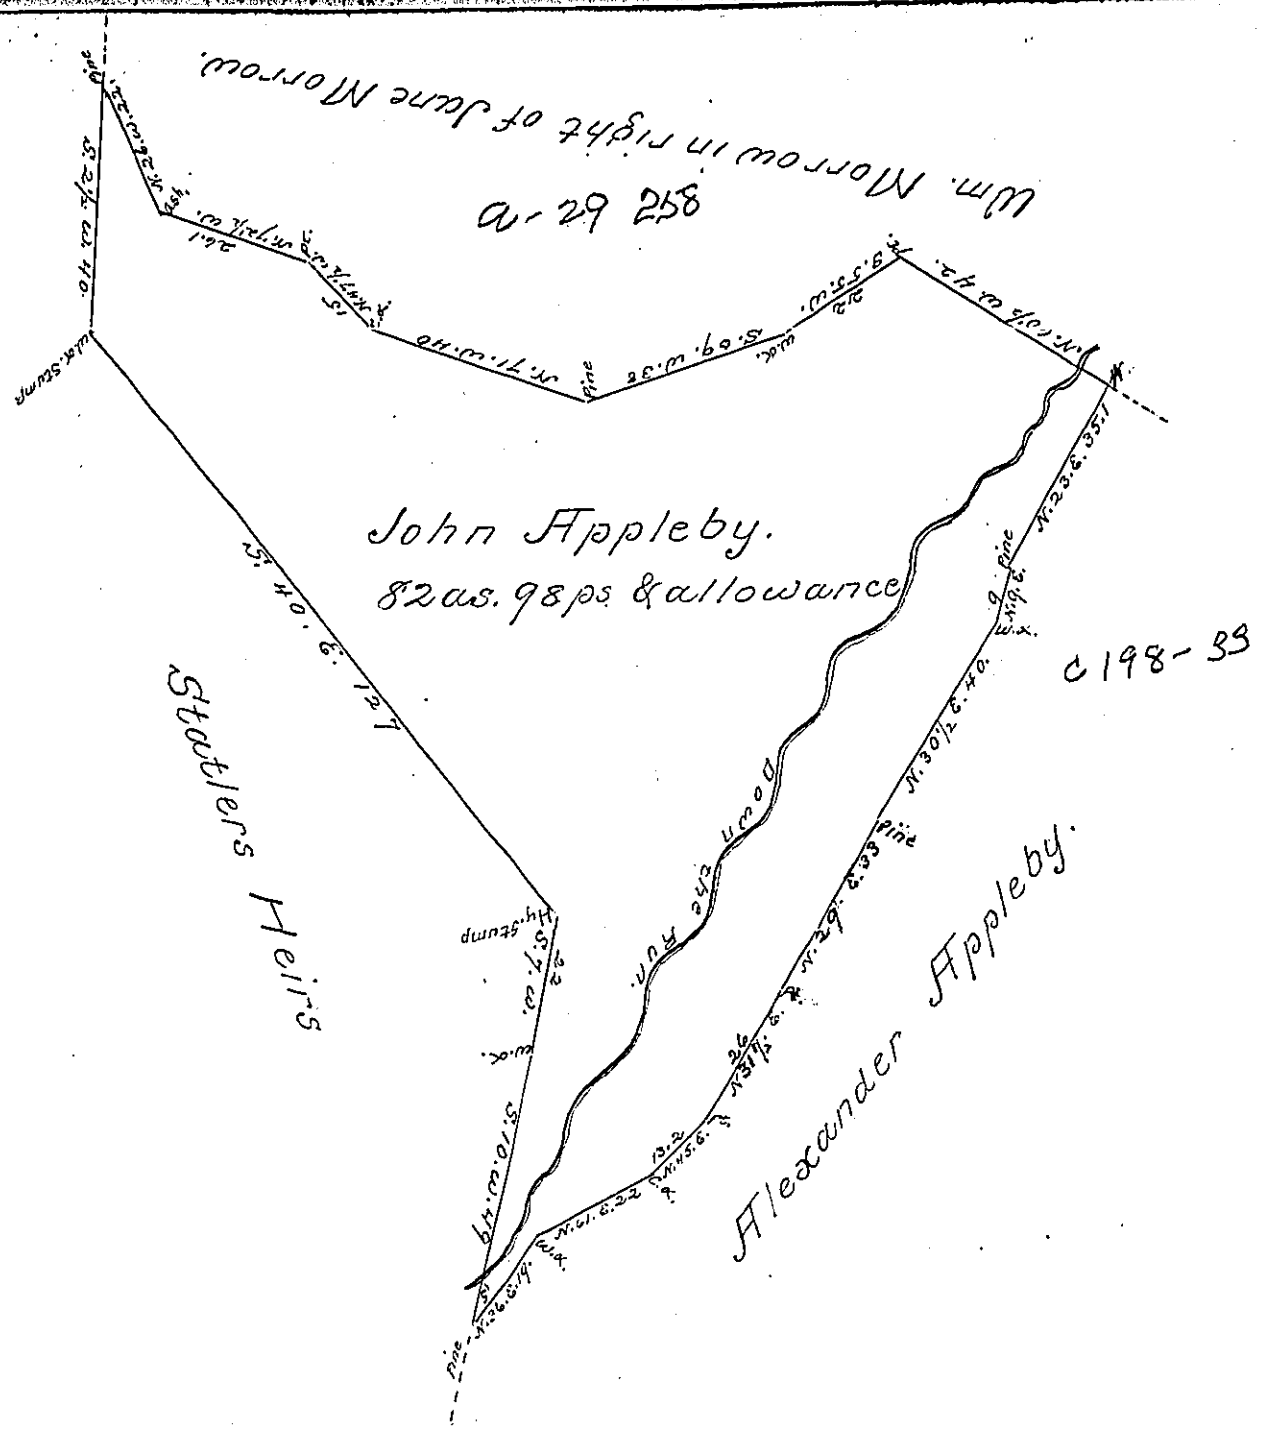

Situate in Dublin Township Huntingdon County Containing eighty two acres 98 perches & the usual allowance Surveyed the 19th day of April 1831 In pursuance of a Warrant granted to John Appleby dated the 24th of April 1828.

pr.

Wm. Reed. D.S.

To Jacob Spangler Esqr.
Surveyor General

I do certify that when I surveyed the above described tract of Land that there was a pretty good Cabben house thereon & that John Appleby & Family was residing in the same & that there is from (60) to 60 acres of cleared Land on said Tract occupied by said Appleby

Wm. Reed. D.

IN TESTIMONY that the above is a copy of the original remaining on file in the Department of Internal Affairs of Pennsylvania, made conformably to an Act of Assembly approved the 16th day of February, 1833, I have hereunto set my Hand and caused the Seal of said Department to be affixed at Harrisburg, this sixth *day of* November *1900*

James W. Latta
Secretary of Internal Affairs.