FORM. No. 1.

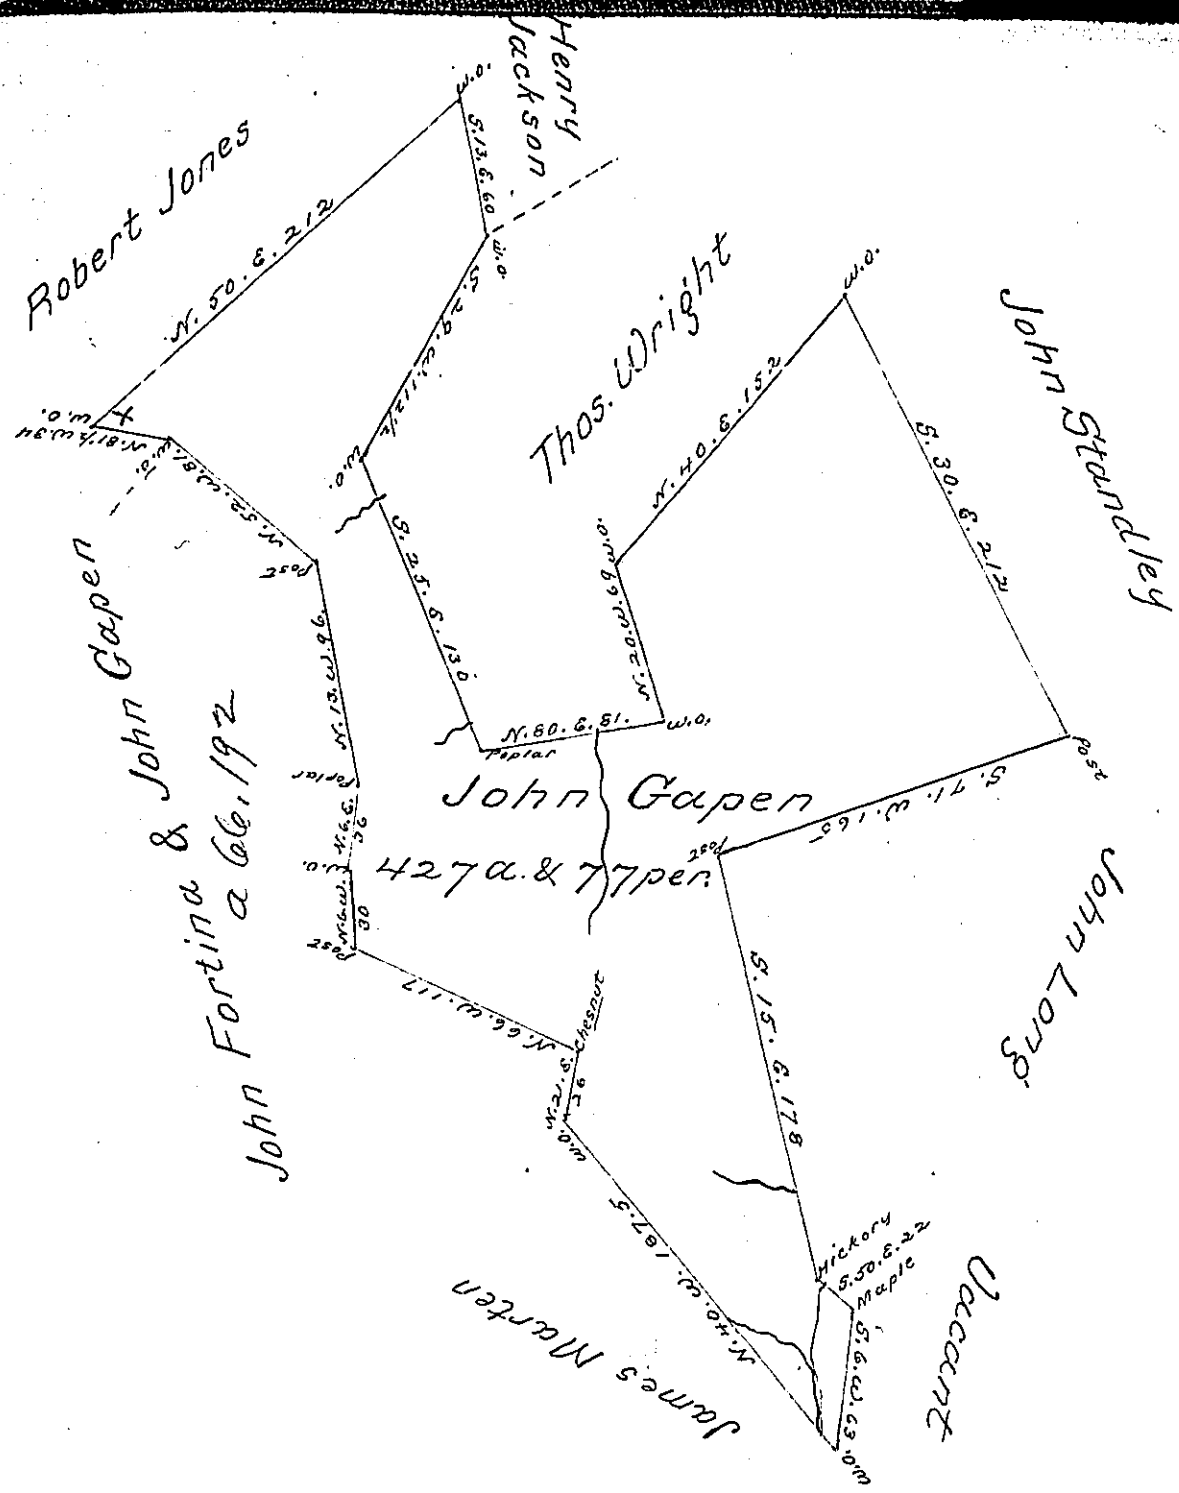

The above is a Resurvey made May the 9 day 1805 In pursuance of a Warrant granted John Gapen the 30 day of March 1796 On account of the original survey Interfering with a Survey made for James Marten & Situate on the waters of Watkins and Browns Runs in Whiteley township Containing 427 acres & 77 perches with the allowance of Six per Cent &c.

Stephen Gapen D.S.

To Samuel Cochran Esqr. S.G. of Pennsylvania.

IN TESTIMONY that the above is a copy of the original remaining on file in the Department of Internal Affairs of Pennsylvania, made conformably to an Act of Assembly approved the 16th day of February, 1833, I have hereunto set my Hand and caused the Seal of said Department to be affixed at Harrisburg, this second *day of* October *1900*

James W. Latta

Secretary of Internal Affairs.