FORM No. I.

291

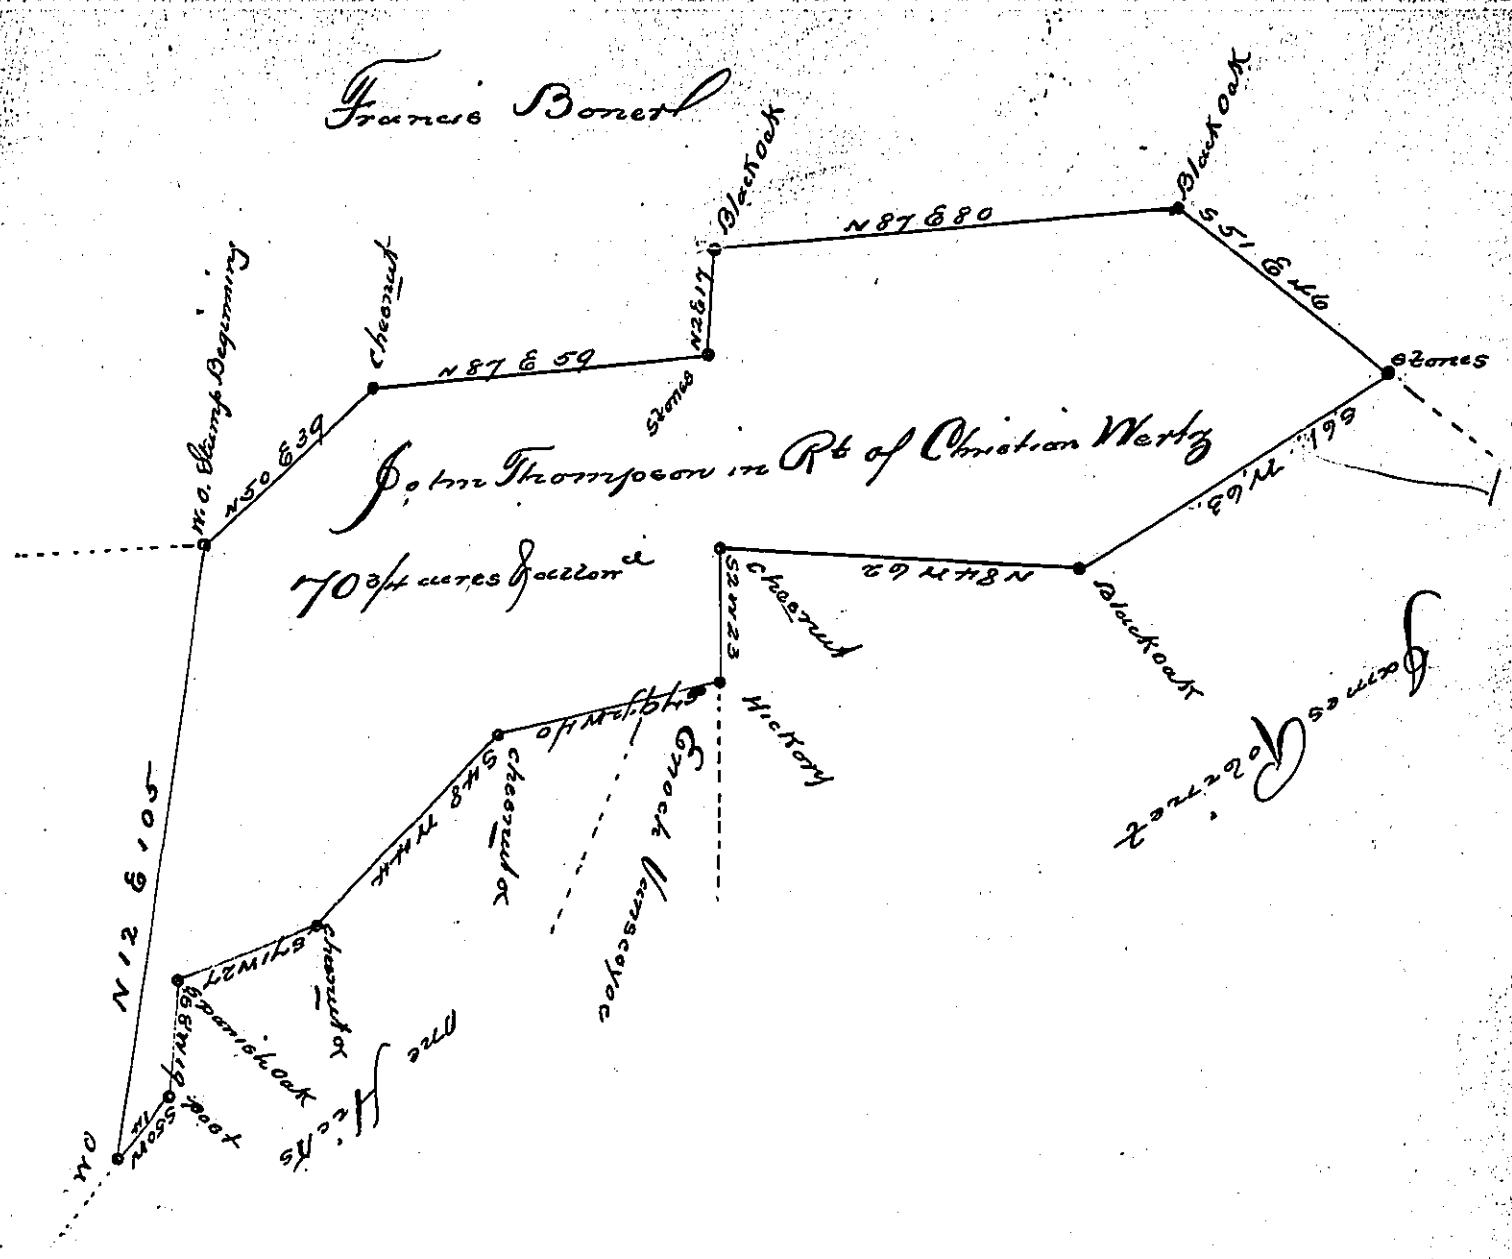


A Draught of a Tract of Land Situate in Huntington Township in the County of York. Surveyed the 25th May 1787 to John Thompson In Pursuance of a Warrant Application to Christian Wertz dated the 23d October 1768 and Numbered 4872. Containing Seventy acres & one Hundred and twenty four perches & the usual allowance of Six acres p Cent for Roads

John Forsyth D. S.

To
John Lukens Esqr
Surveyor General

*IN TESTIMONY that the above is a copy of the original remaining on file in the Department of Internal Affairs of Pennsylvania, made conformably to an Act of Assembly approved the 16th day of February, 1833, I have hereunto set my Hand and caused the Seal of said Department to be affixed at Harrisburg,*

*this seventh day of January, 1907.*

James W. Latta

*Secretary of Internal Affairs.*