FORM No. I.

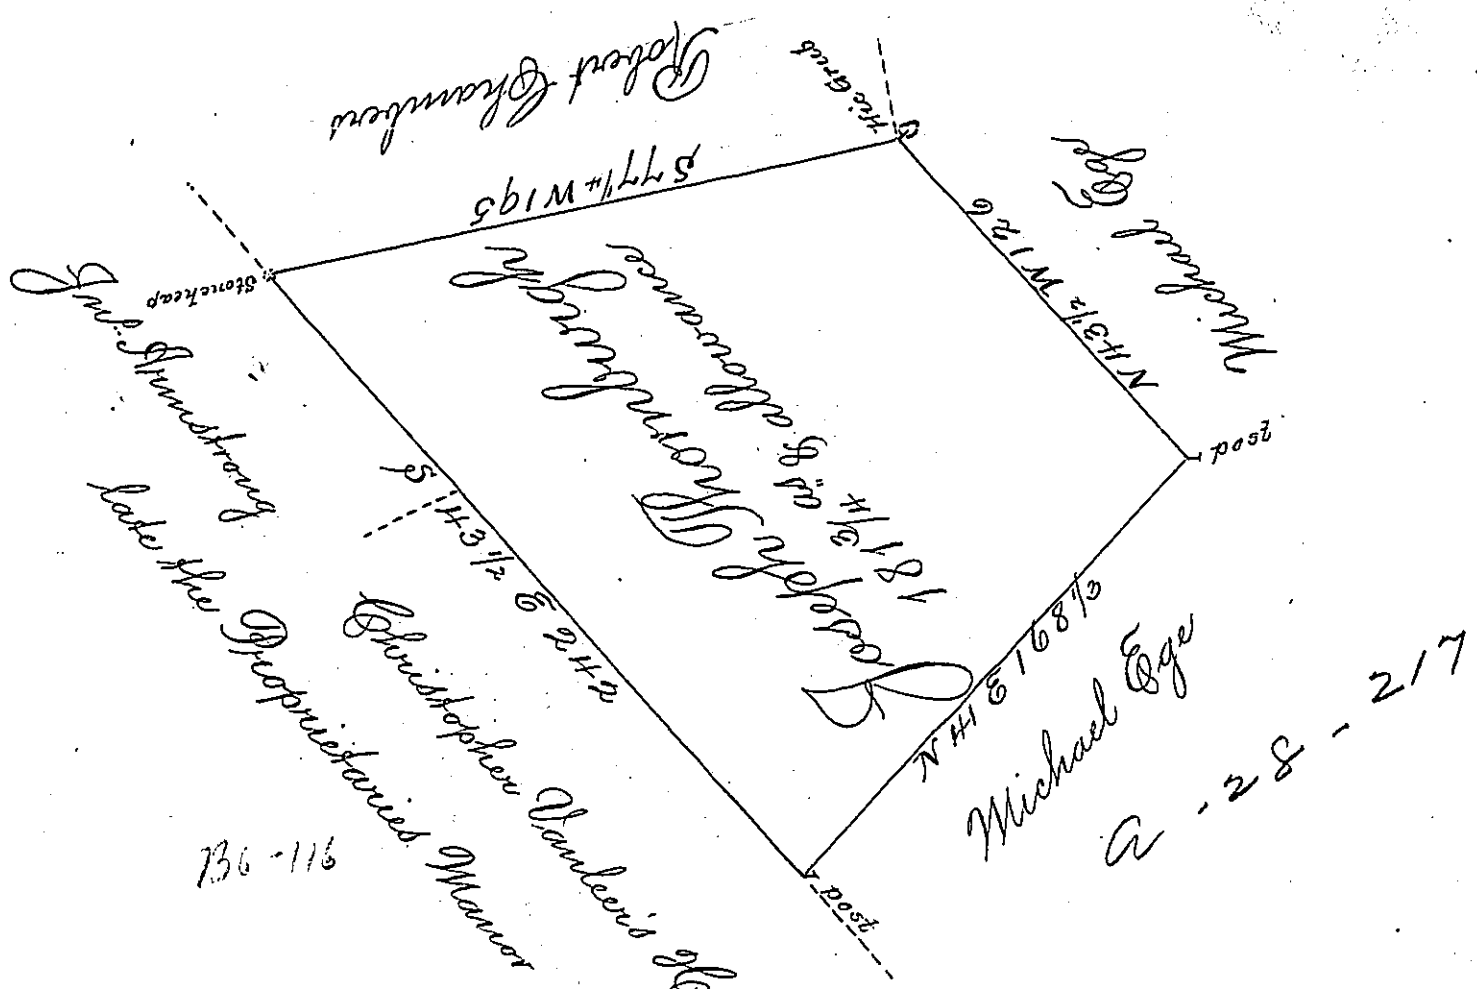

The Draught of a Tract of Land Situate in Middleton & Allen Townships Cumberland County Containing One Hundred and Eighty one acres & three fourths of an acre and allowance of Six p Cent for Roads &c. Surveyed June 11th 1791 in Pursuance of a Warrant to Joseph Thornburgh Dated March 31st 1791.

To Daniel Brodhead Esqr Surveyor General

p. Sam Lyon D.S

IN TESTIMONY that the above is a copy of the original remaining on file in the Department of Internal Affairs of Pennsylvania, made conformably to an Act of Assembly approved the 16th day of February, 1833, I have hereunto set my Hand and caused the Seal of said Department to be affixed at Harrisburg,

this Seventh *day of* January *1902.*

James W. Latta

Secretary of Internal Affairs.