FORM No. I.

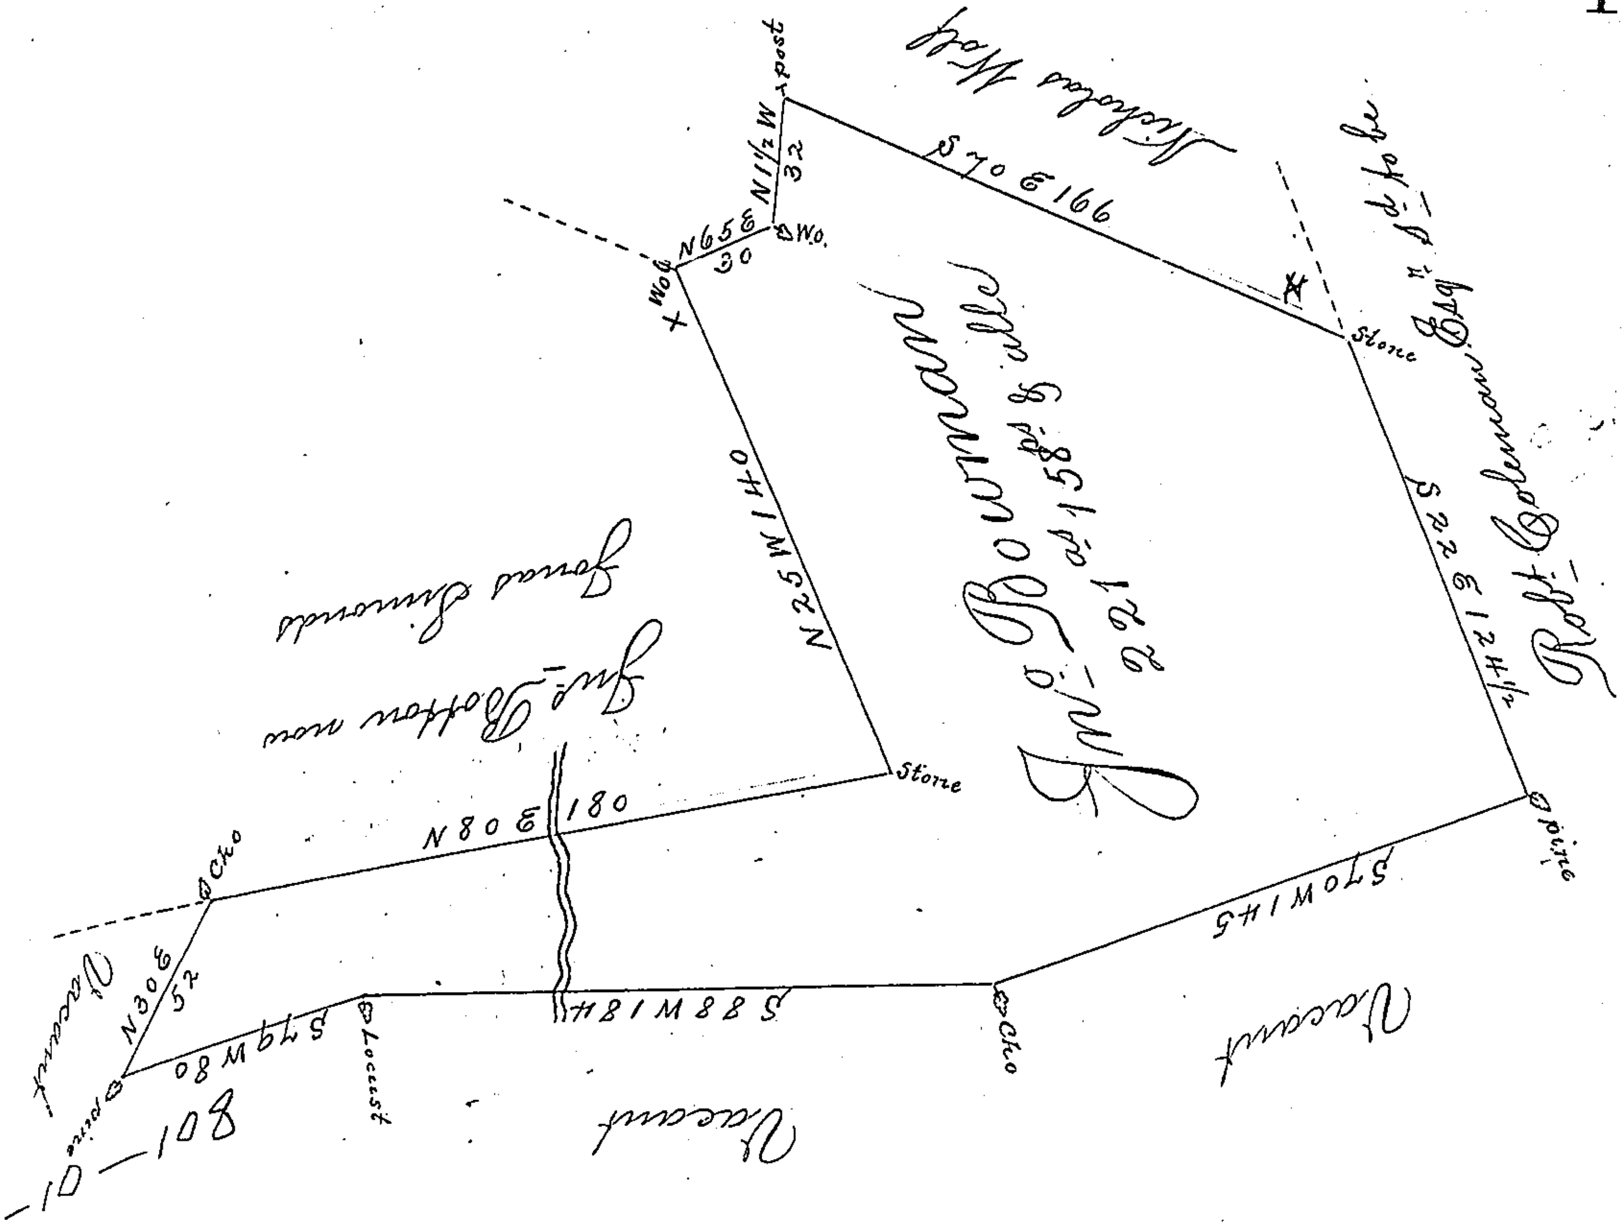

The Draft of a tract of Land Situate in Rye Township Cumberland County containing Two hundred & twenty one acres & 158 perches & allowance &c Surveyed the 8th January 1806 on a warrant granted to Jno Bowman Dated Decemr 10th 1805

Wm Ramsey D.S.

To Saml Cochran Esquire
Surveyor Genl of Pennsyla

N.B. Daniel McClintock claims the above Survey in consequence of an improvement which he says he has made and directed me to make this note so that it might operate as a caveate

Wm Ramsey D.S.

IN TESTIMONY that the above is a copy of the original remaining on file in the Department of Internal Affairs of Pennsylvania, made conformably to an Act of Assembly approved the 16th day of February, 1833, I have hereunto set my Hand and caused the Seal of said Department to be affixed at Harrisburg, this fifth *day of* November *1901.*

James W. Latta
Secretary of Internal Affairs.