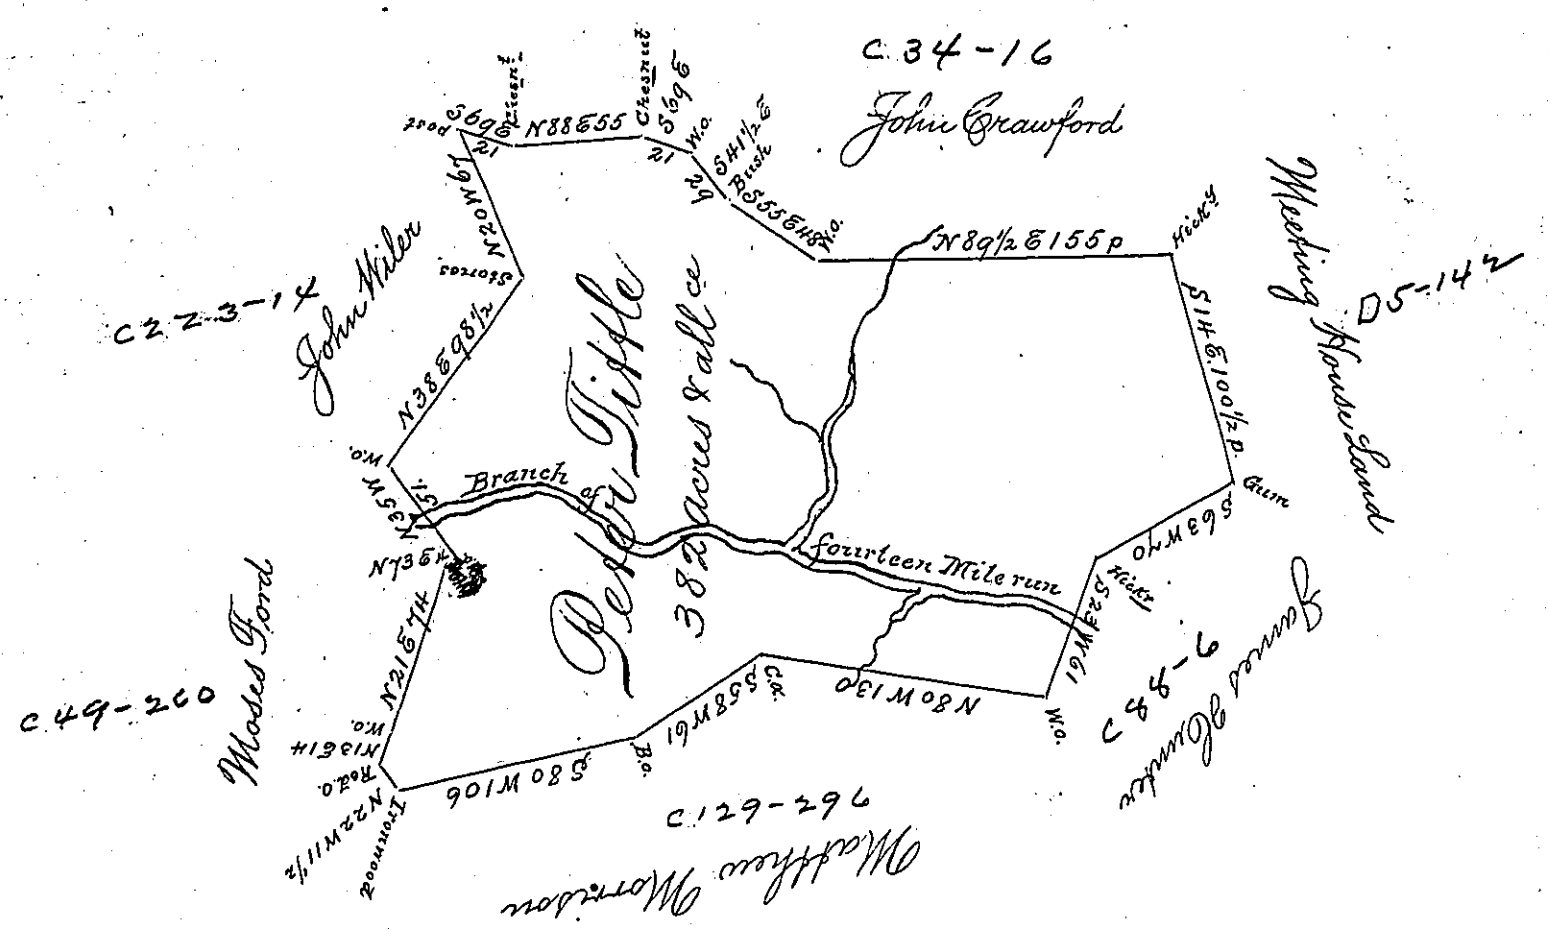

In Pursuance of a Warrant bearing date 26th February 1788. Surveyed on the 30th day of April following unto Peter Tittle the above Discribed Tract of Land Situate on a Branch of the Fourteen Mile Run in Mount pleasant Township in the County of Westmoreland Containing Three Hundred and Eighty two Acres & allowance of Six pr Cent for roads &c

Benj Lodge D.S

To John Lukens Esq
Surveyor General

IN TESTIMONY that the above is a copy of the original remaining on file in the Department of Internal Affairs of Pennsylvania, made conformably to an Act of Assembly approved the 16th day of February, 1833, I have hereunto set my Hand and caused the Seal of said Department to be affixed at Harrisburg, this Fourth *day of* February *1902.*

James W. Latta
Secretary of Internal Affairs.