FORM NO. 1.

590

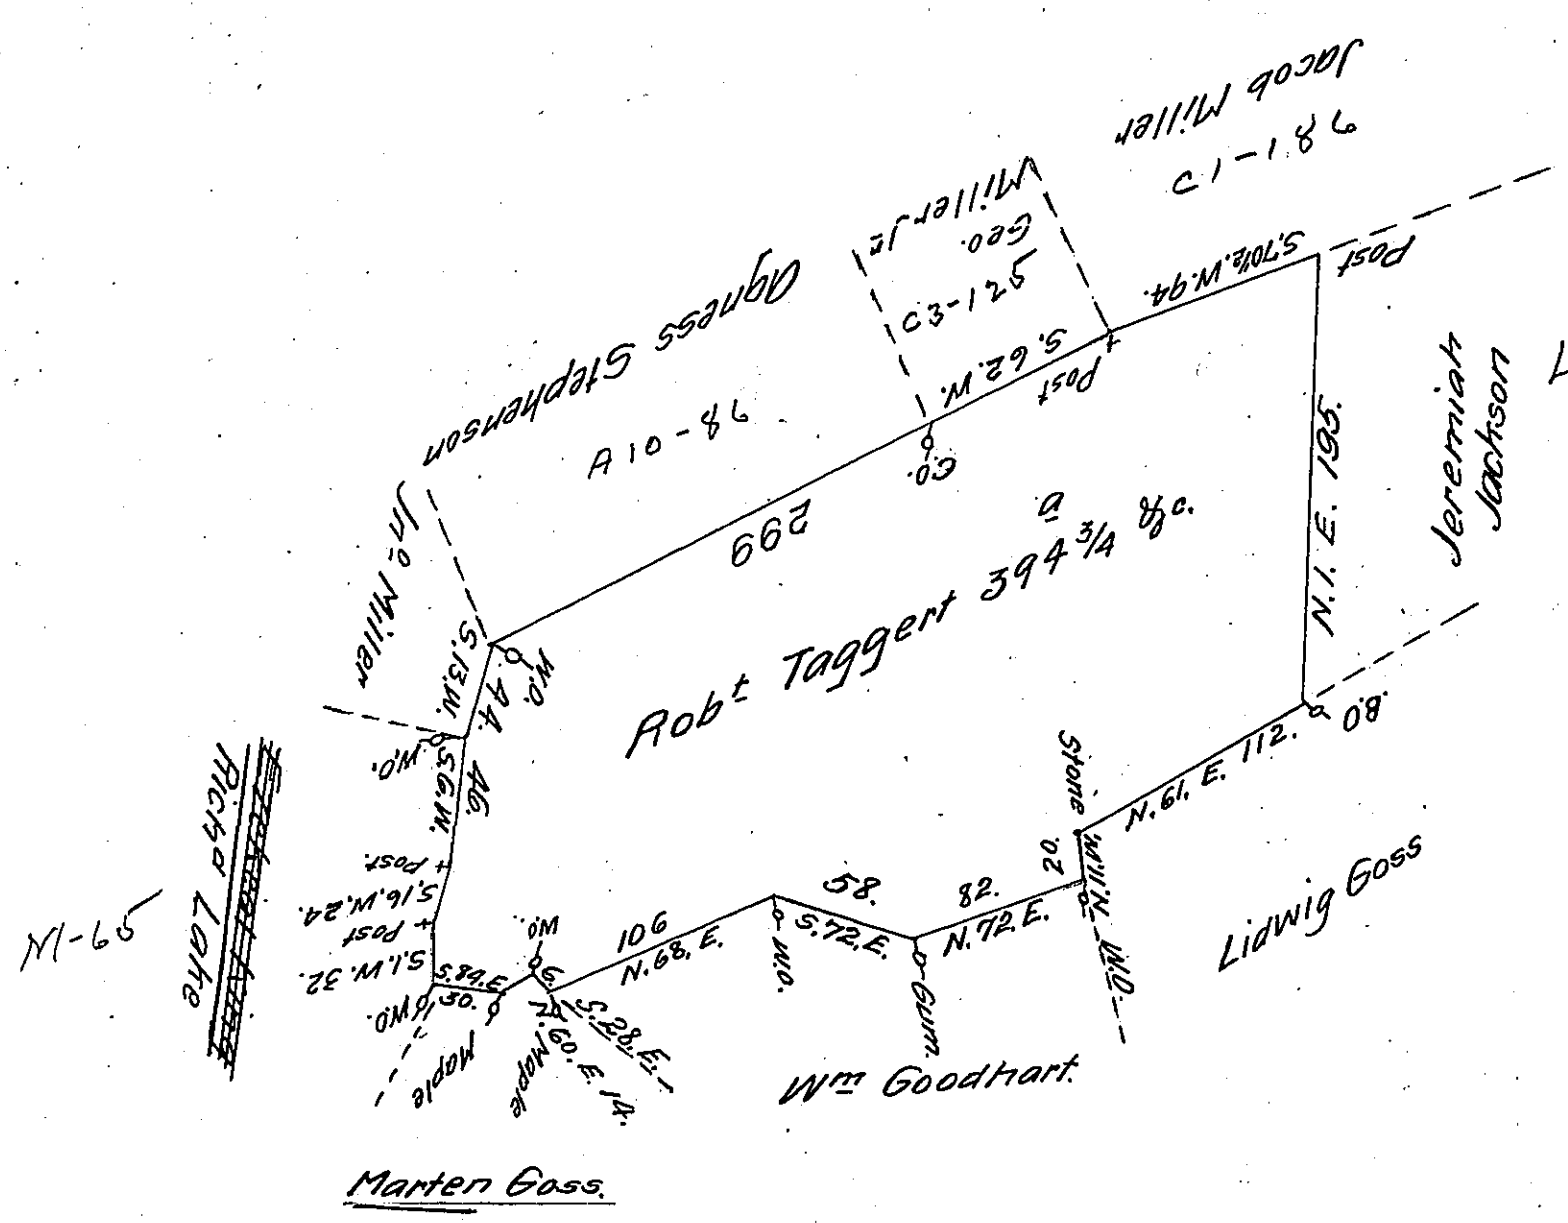

Marten Goss.

Draft of a tract of land called _____

Situate in Shamokin Township (late Catawissey) Northumd County, Containing three Hundred & Ninety four Acres & allowance Surveyed for Robt Taggert the 1st day of October 1794 by Virtue of a warrant dated the 9th Day of Decr 1793.

by Wm Gray D.S.

Daniel Brodhead Esqr
Survr Genl

IN TESTIMONY that the above is a copy of the original remaining on file in the Department of Internal Affairs of Pennsylvania, made conformably to an Act of Assembly approved the 16th day of February, 1833, I have hereunto set my Hand and caused the Seal of said Department to be affixed at Harrisburg, this twenty-fourth day of July 1911.

Henry Houck

Secretary of Internal Affairs.