FORM NO. 1.

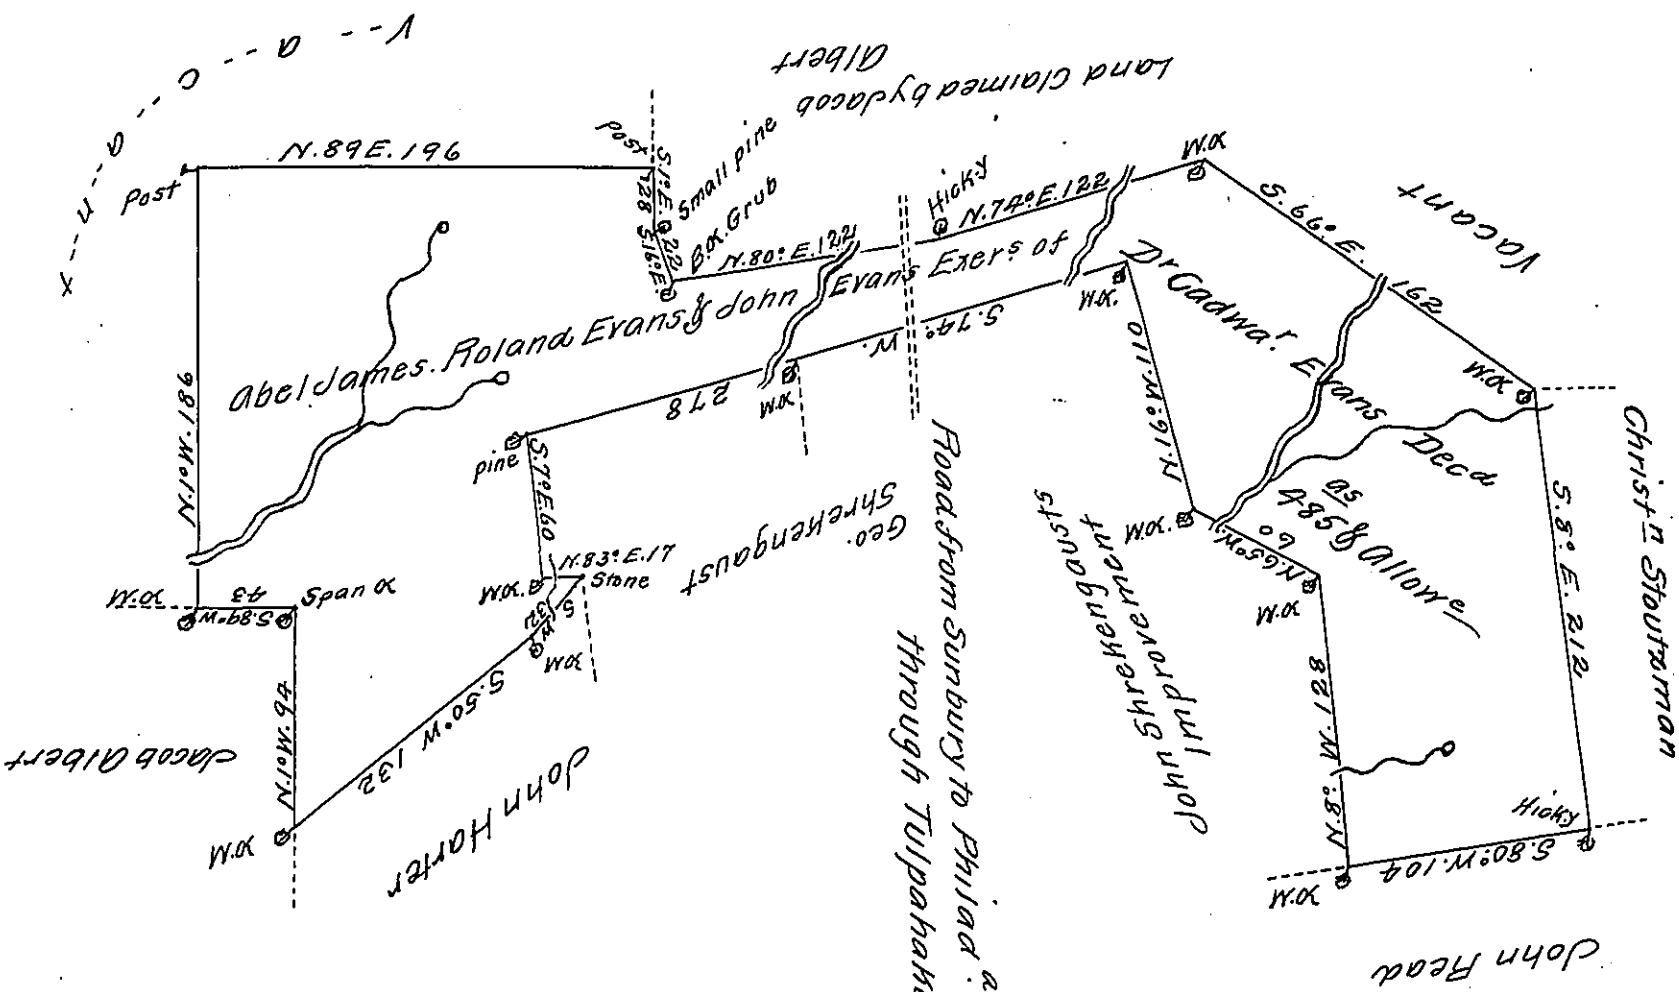

A Draught of a tract of land called ——— Situate Joining land of John Harter and others in Mahanoy township Northumberland County Containing four Hundred & Eighty five acres & allowance of Six p Cent for roads &c. Surveyed the 12th Day of June 1789 for Abel James, Roland Evans and John Evans Executors of the late Dr. Cadwallader Evans Decd in Rt of John Stringfellow an Original purchaser of five Hundndred acres of Land within the province of Pennsylvania &c in Pursuance of an order or resolve of the Supreme Executive Councel of the State of Pennsya Dated the 9th Day of April 1788-

by Wm Gray D.S.

To John Lukens Esqr.
Surv. Gen'l

IN TESTIMONY that the above is a copy of the original remaining on file in the Department of Internal Affairs of Pennsylvania, made conformably to an Act of Assembly approved the 16th day of February, 1833, I have hereunto set my Hand and caused the Seal of said Department to be affixed at Harrisburg, this Twenty fourth day of May 1911

Henry Houck
Secretary of Internal Affairs.