FORM NO. 1.

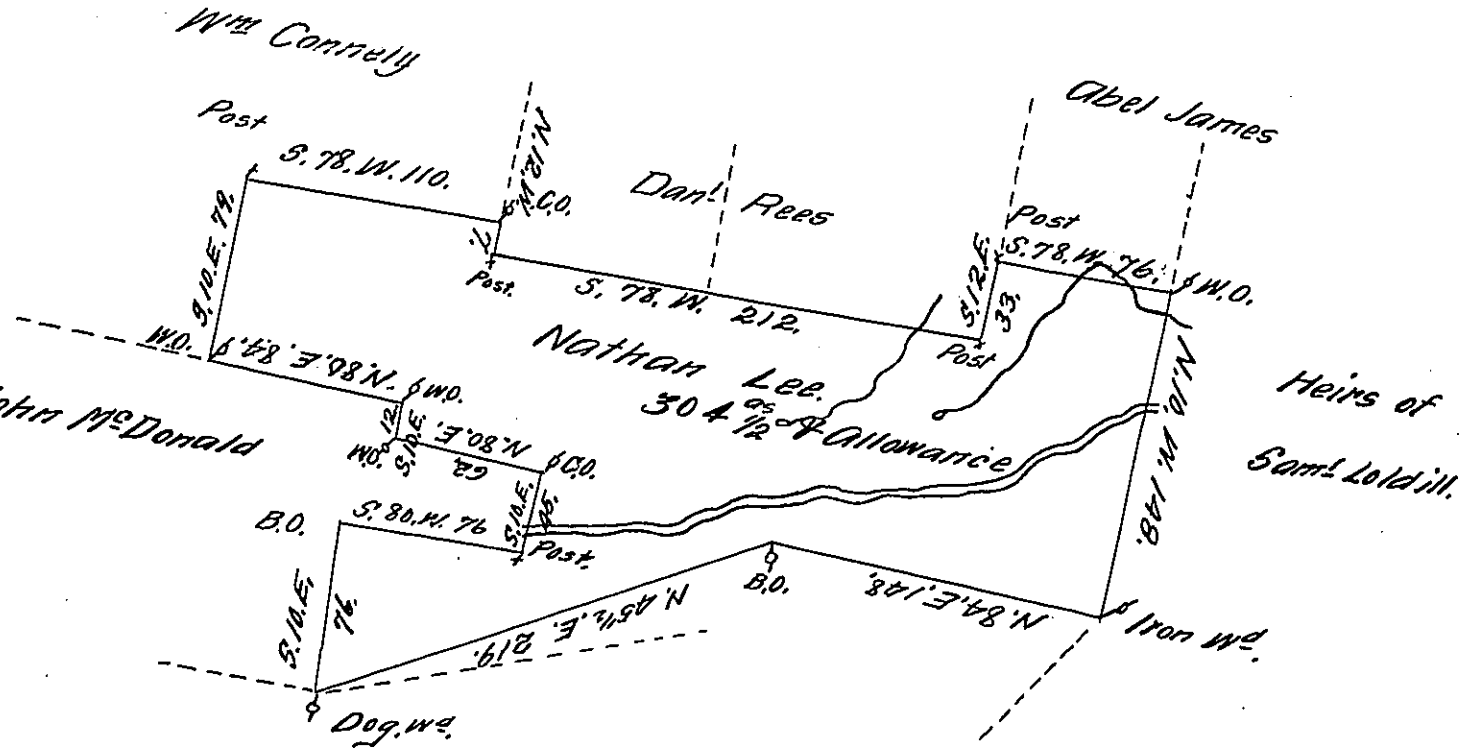

Draft of a tract of land Called _____ Situate on the waters of Roaring Creek in Catawissey Township Northumd. County Containing three Hundred & four acres 1/2 & allowe. Surveyed for Nathan Lee the 20th day of Sepr. 1793 by Virtue of a Warrant dated the 29th day of May 1792.

by Wm Gray D.S.

Daniel Brodhead Esqr. Survr. Genl.

IN TESTIMONY that the above is a copy of the original remaining on file in the Department of Internal Affairs of Pennsylvania, made conformably to an Act of Assembly approved the 16th day of February, 1833, I have hereunto set my Hand and caused the Seal of said Department to be affixed at Harrisburg, this tenth day of May 1911.

Henry Houck

Secretary of Internal Affairs.