FORM NO. 1.

C-120-184

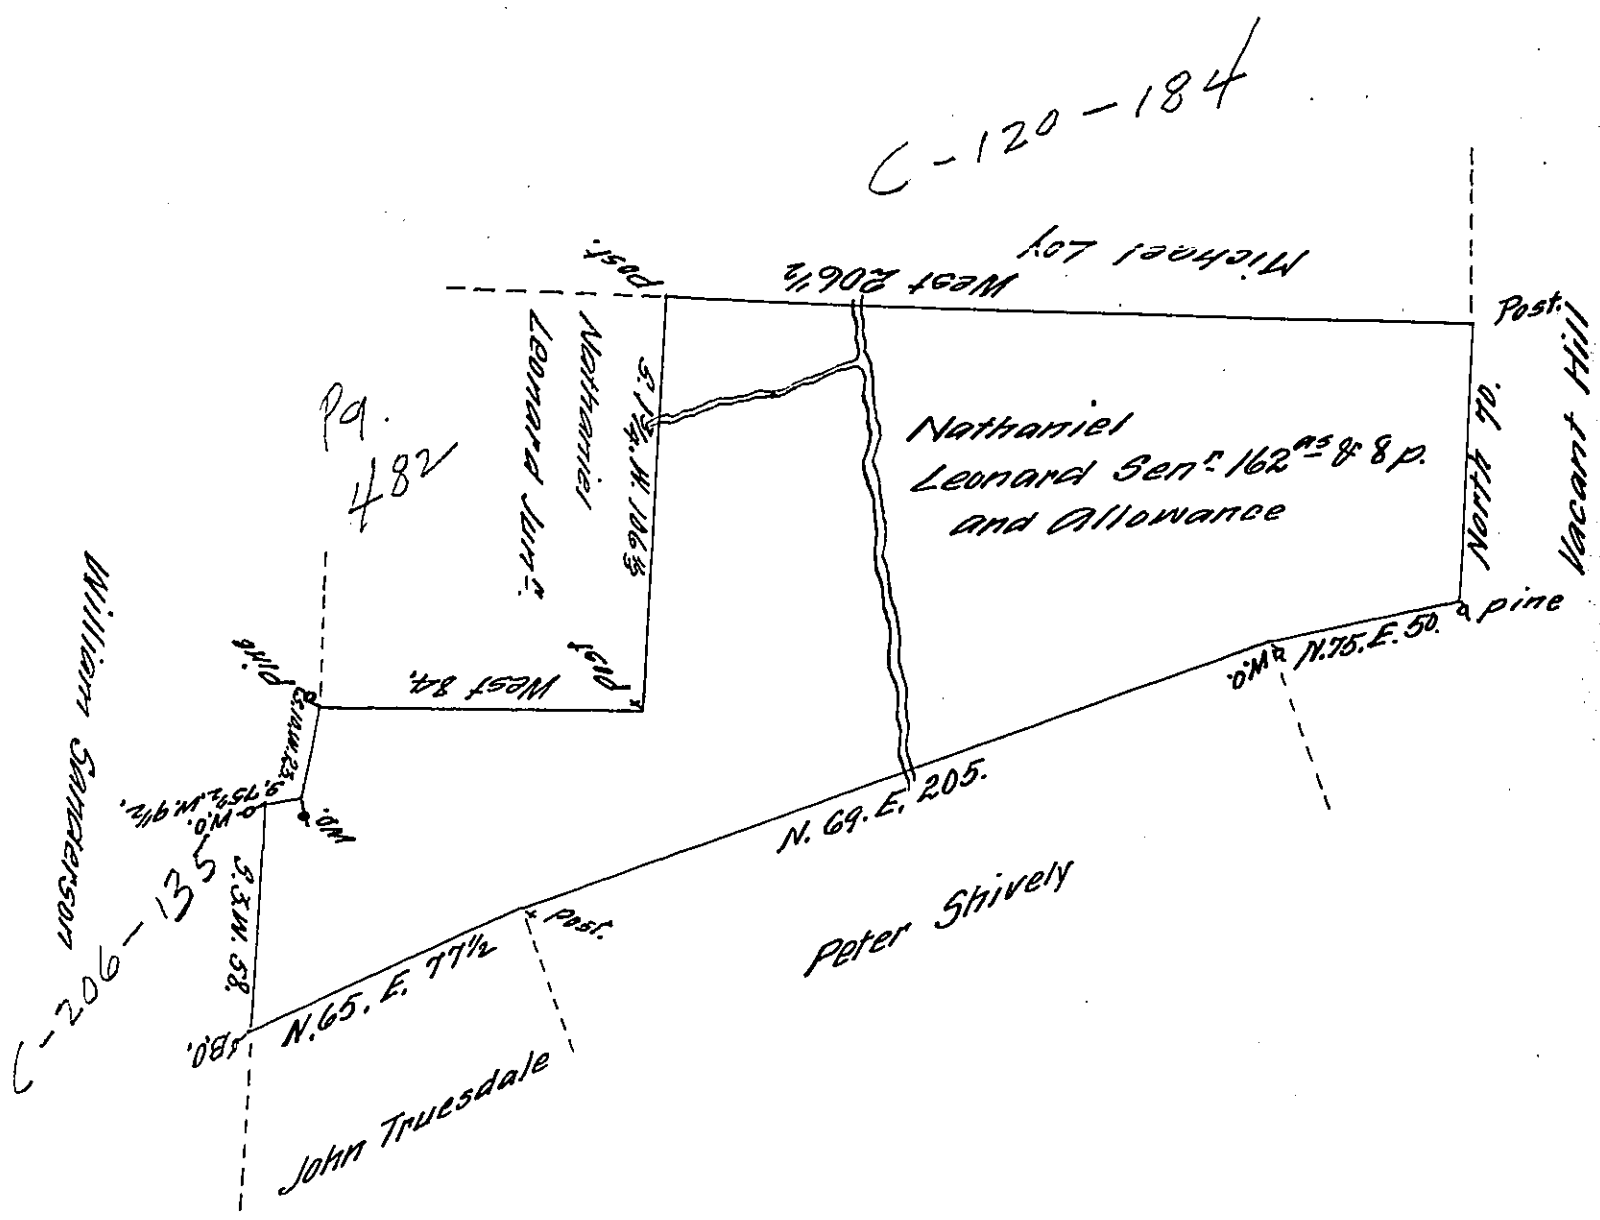

The Draught of a tract of land Situate in ~~Tyrone~~ Tyrone township Cumberland County Containing One hundred and sixty two acres & 8 perches and Allowance of Six per cent for Roads &c. Surveyed the 12th Day of February 1794 in pursuance of a Warrant ~~Dated~~ ~~Granted to~~ Granted to Nathaniel Leonard Senior Dated the 14th Day of Janr 1794.

Pr Saml Lyon D.S.

To Daniel Brodhead Esq
Surveyor General of Pennsylvania

IN TESTIMONY that the above is a copy of the original remaining on file in the Department of Internal Affairs of Pennsylvania, made conformably to an Act of Assembly approved the 16th day of February, 1833, I have hereunto set my Hand and caused the Seal of said Department to be affixed at Harrisburg, this 25th day of May 1911

Henry Houck

Secretary of Internal Affairs.