FORM NO. 1.

Del.-Pike.

and Lehman

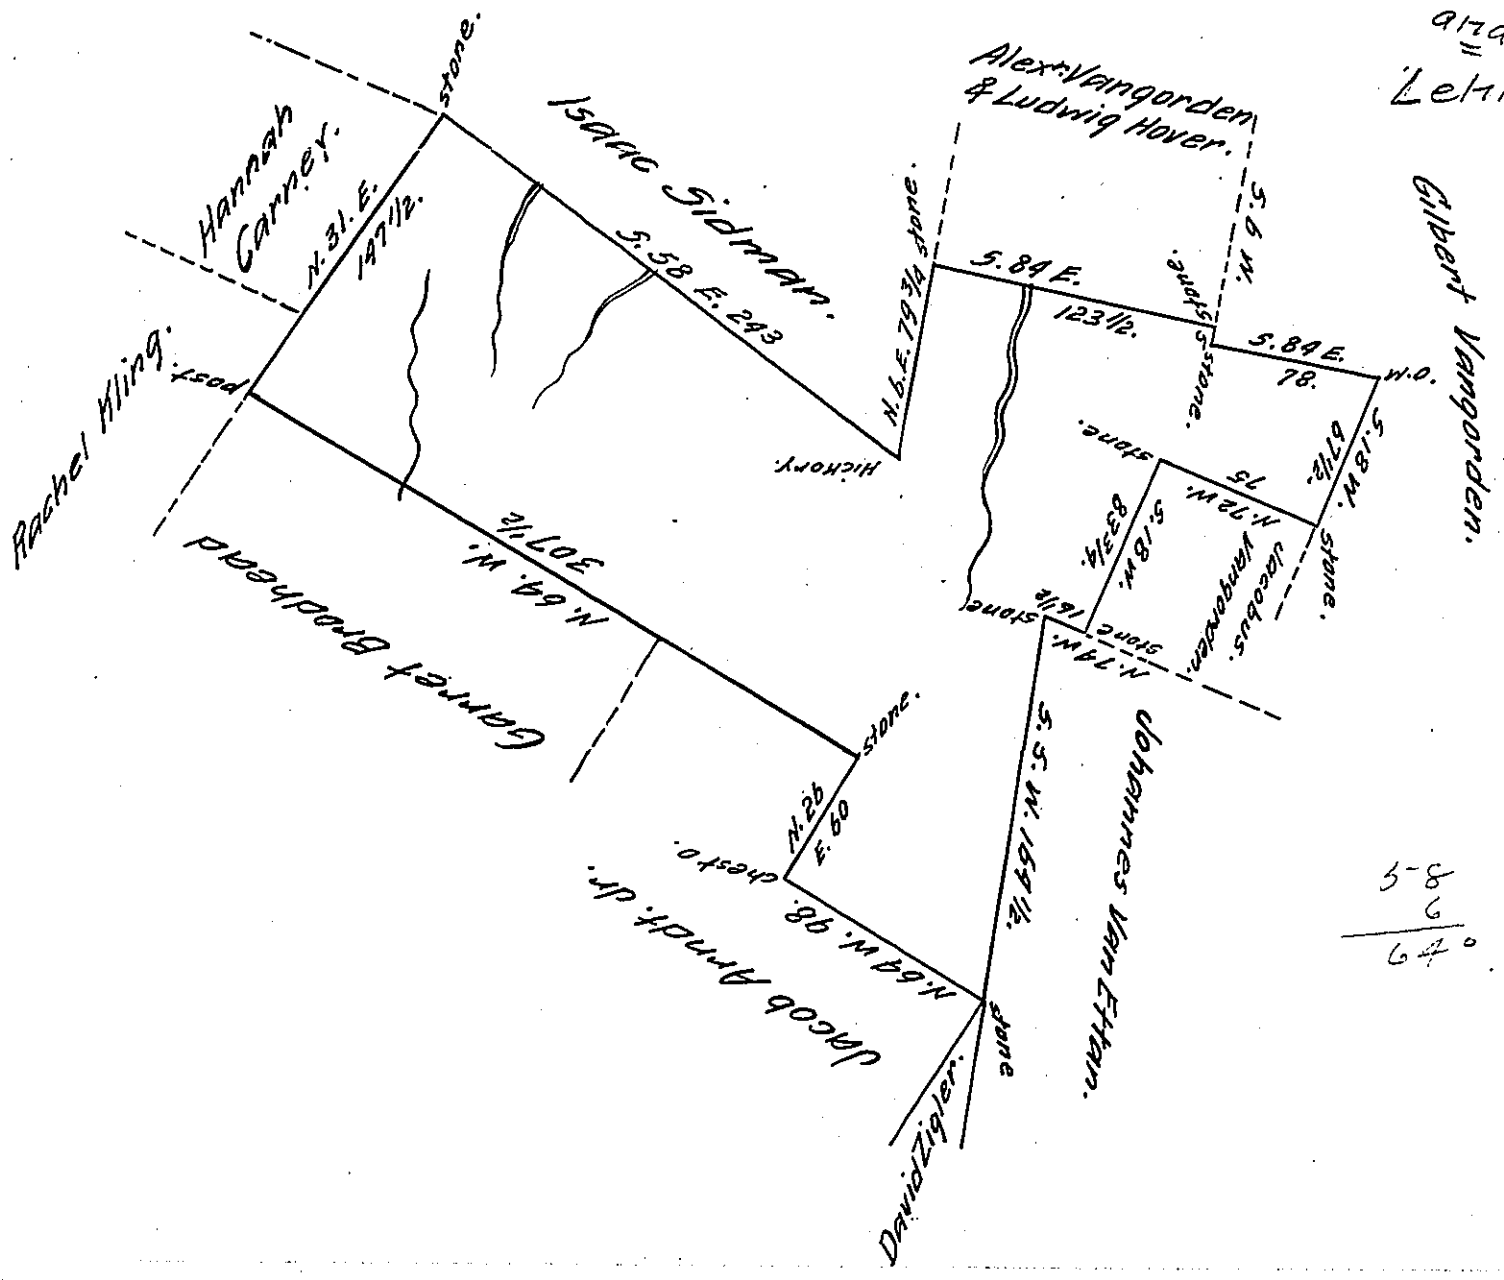

5-8
6
64°

By Virtue of warrant dated the 29th November 1793. Surveyed the 10 April 1799 to Julian Conlaux the above described tract of land situate about two miles from Delaware River in Delaware Township Northampton County containing four hundred and ten Acres three quarters and the allowance of Six pCent &c.

p. Geo. Palmer.

To Daniel Brodhead Esqr.
Surveyr. General.

IN TESTIMONY that the above is a copy of the original remaining on file in the Department of Internal Affairs of Pennsylvania, made conformably to an Act of Assembly approved the 16th day of February, 1833, I have hereunto set my Hand and caused the Seal of said Department to be affixed at Harrisburg, this twenty-sixth day of April 1911

Henry Houck

Secretary of Internal Affairs.