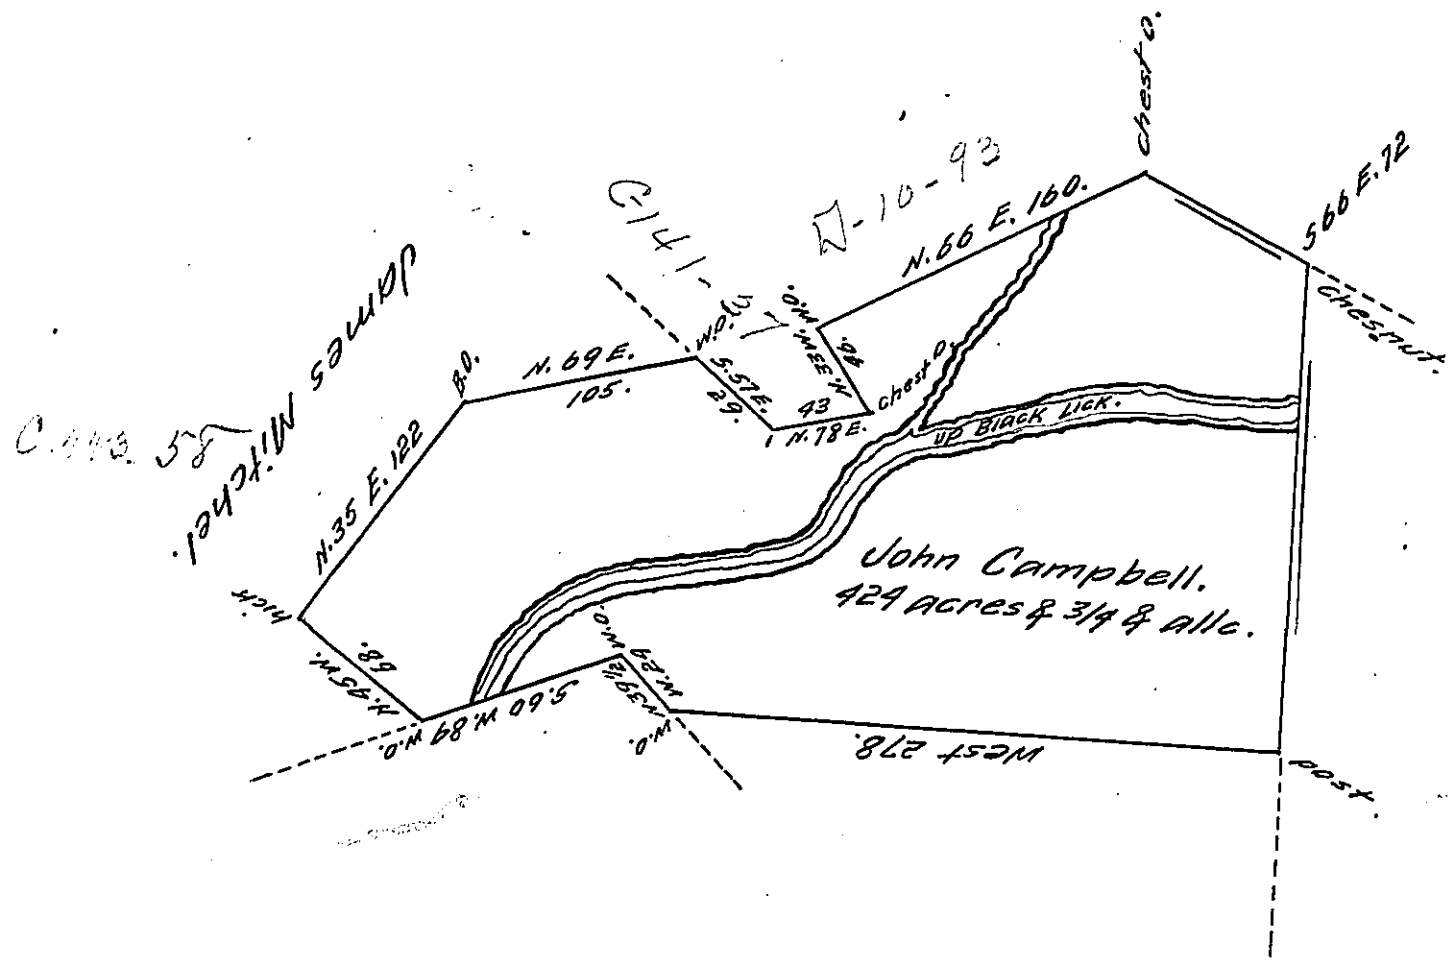

Surveyed the 8th day of December 1794 the above tract of Land containing four hundred & twenty four Acres three fourths and allowance of Six per cent Adjoining James Mitchell on the North of Black Lick Creek in the Township of Armstrong in the County of Westmoreland by virtue of A warrant granted to John Campbell Dated twentieth Day of January 1794.

James Ross D.Sr

To Daniel Brodhead Esqr.

Westd. Co.

S.G of Penna.

IN TESTIMONY that the above is a copy of the original remaining on file in the Department of Internal Affairs of Pennsylvania, made conformably to an Act of Assembly approved the 16th day of February, 1833, I have hereunto set my Hand and caused the Seal of said Department to be affixed at Harrisburg, this twentysecond *day of* May *1911*

Henry Houck

Secretary of Internal Affairs.