FORM No. 1.

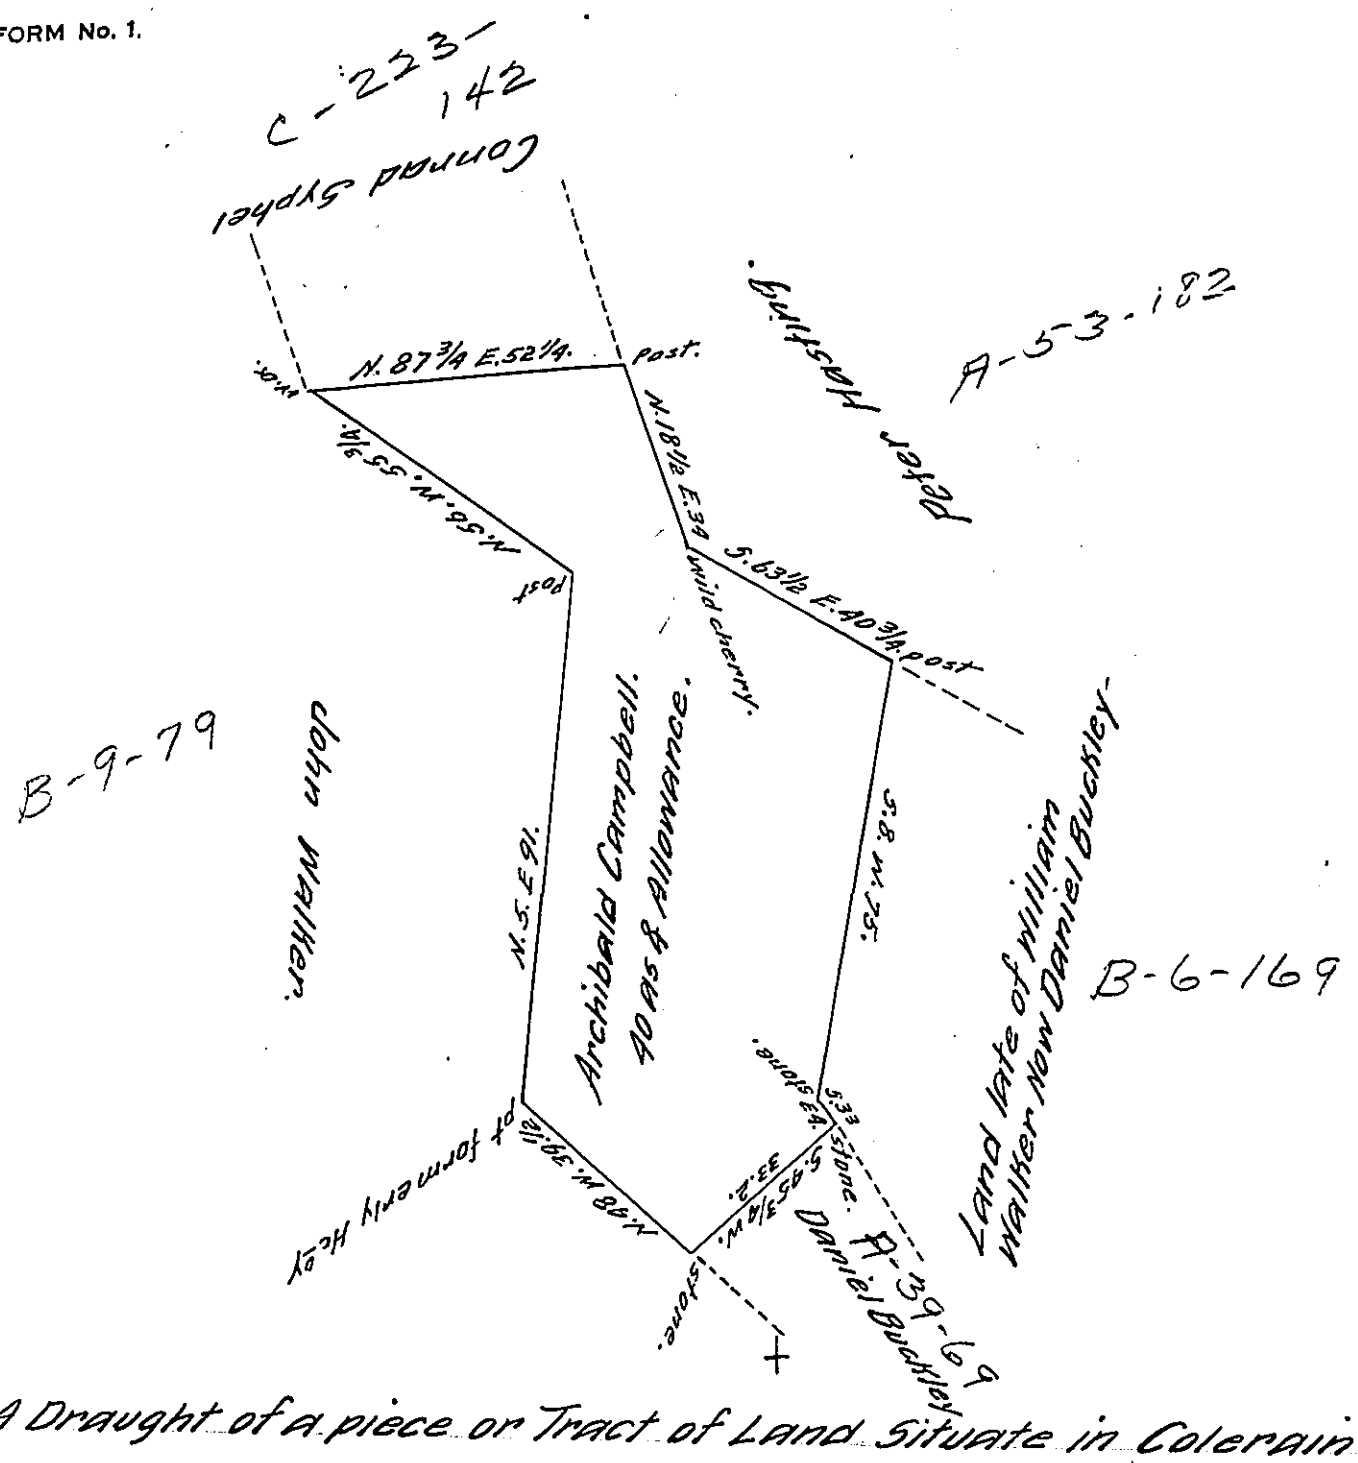

A Draught of a piece or Tract of Land Situate in Colerain Township Lancaster County Containing 40 as & the usual Allowance of Six prCent for Roads &c. Surveyed the 15th Day of April, A.D. 1803. for Archibald Campbell. By Virtue of a Warrant Dated the 9th Day of September A.D. 1791. To Samuel Cochran Esqr. Surveyor General.

pr. H. Ream D.S.
& Saml. Ensminger. D.Sr.

IN TESTIMONY that the above is a copy of the original remaining on file in the Department of Internal Affairs of Pennsylvania, made conformably to an Act of Assembly approved the 16th day of February, 1833, I have hereunto set my Hand and caused the Seal of said Department to be affixed at Harrisburg, this twenty first day of February 1911

Henry Houck

Secretary of Internal Affairs.