FORM NO. 1.

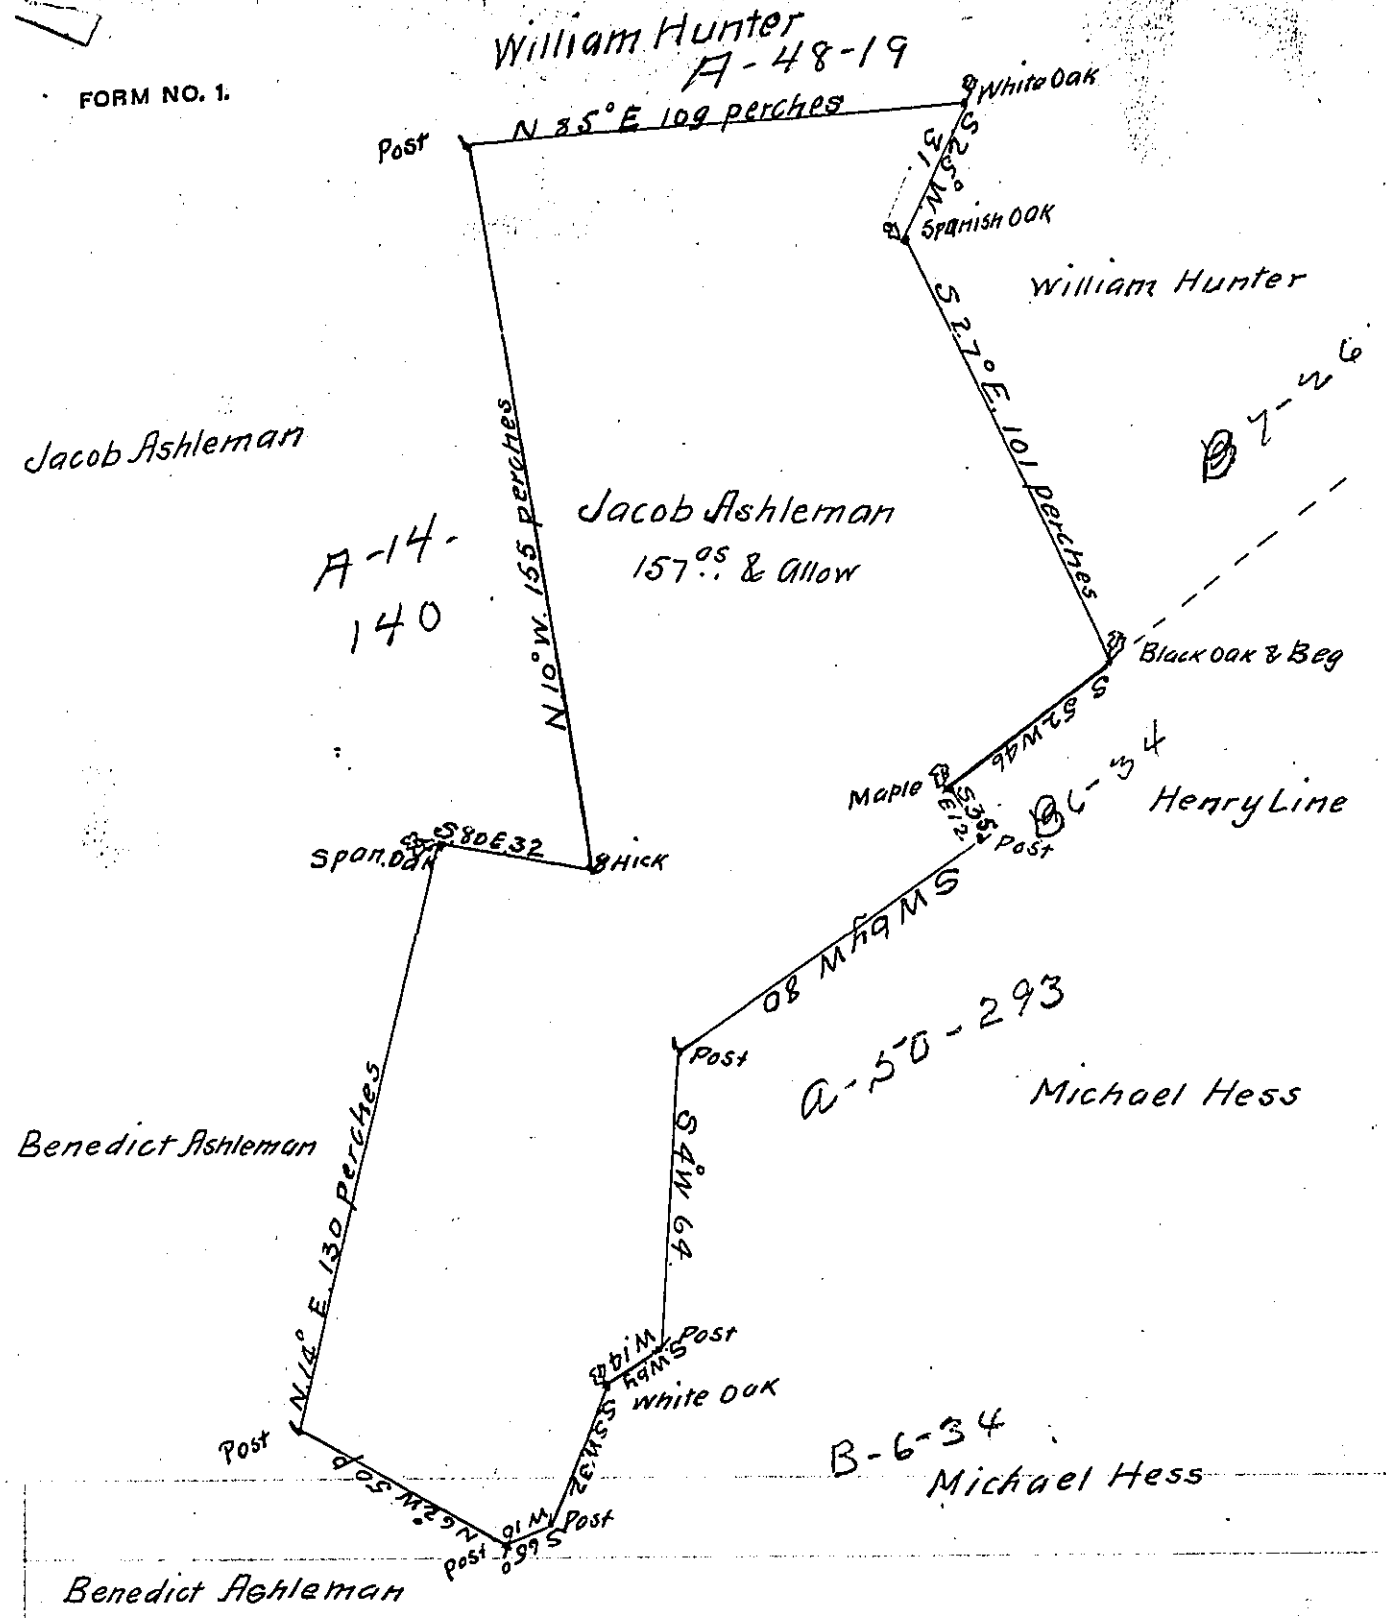

A Draught of a Tract of Land situate in Conestogo Township in the County of Lancaster containing One hundred and fifty seven Acres and the allowance of six acres pcent for Roads and Highways surveyed the 28th day of February 1752 by Thomas Cookson Esquire late Deputy Surveyor of Lancaster County for Jacob Ashleman in pursuance of a warrant bearing date at Philadelphia the 28th day of October 1746

Protracted from Mr Cooksons field book and Calculated

To Willm Parsons Esqr Survr Genrl } p Geo. Stevenson one of the Exers of Thos Cookson Decd

IN TESTIMONY that the above is a copy of the original remaining on file in the Department of Internal Affairs of Pennsylvania, made conformably to an Act of Assembly approved the 16th day of February, 1833, I have hereunto set my Hand and caused the Seal of said Department to be affixed at Harrisburg, this Twenty Sixth day of April 1911

Henry Houck

Secretary of Internal Affairs.