FORM NO. 1

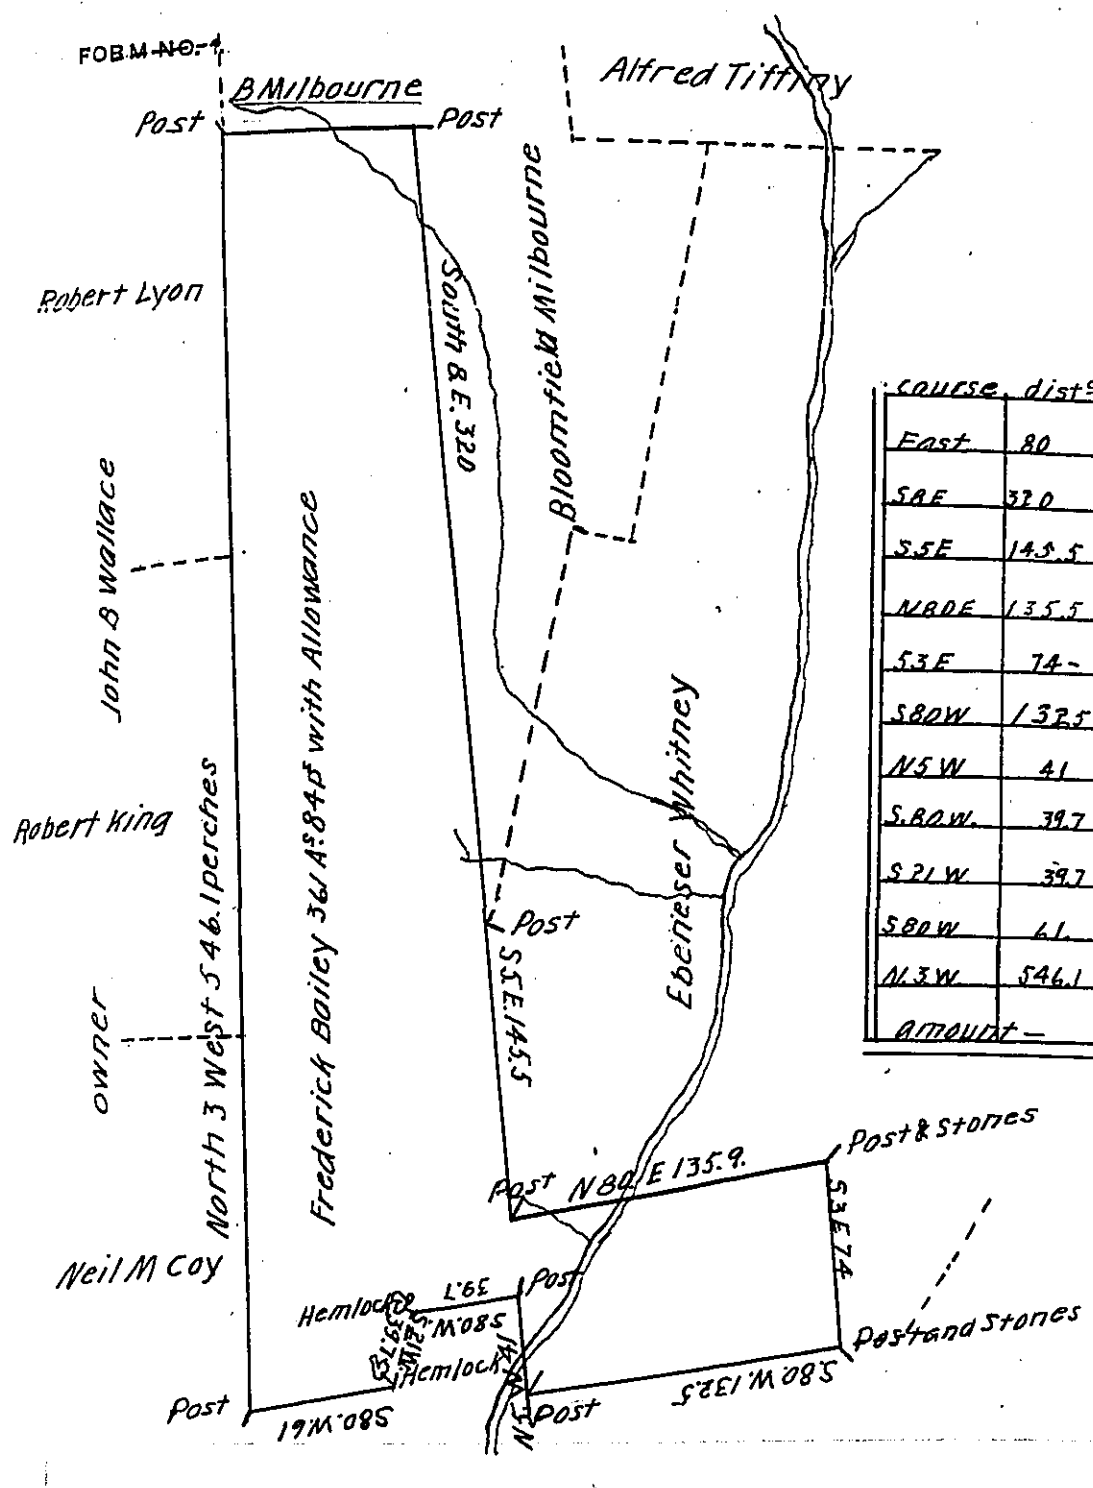

Course	dist^e	N	S	E	W
East	80			80 -	-
S 8 E	320		316.42	44.58	
S 5 E	145.5		144.93	12.67	
N 80 E	135.5	23.64		133.86	
S 3 E	74 -		73.89	3.91	
S 80 W	132.5		23.05		130.50
N 5 W	41	40.84			3.57
S. 80 W.	39.7		6.89		39.10
S 21 W	39.7		34.06		14.72
S 80 W	61		10.59		59.07
N 3 W	546.1	545.35			28.56
Amount —		609.83	609.83	275.02	275.02

A draft of a tract of land Situate on Martins Creek in the Township of Bridgewate_ County of Luzerne Including an Improvement of Frederik Bailey Containing three Hundred andsixty one acres and Eighty four perches with the usual allowance of six percent for roads. Surveyed the 3^d day of February A D 1811 In pursuance of a Warrant to the said Bailey Dated the 18^th day of January A D 1811

Surveyed & Certified by me

Jonathan Stevens DS

Andrew Porter Esq^r S. Gen^l

IN TESTIMONY that the above is a copy of the original remaining on file in the Department of Internal Affairs of Pennsylvania, made conformably to an Act of Assembly approved the 16th day of February, 1833, I have hereunto set my Hand and caused the Seal of said Department to be affixed at Harrisburg, this seventeenth day of April, 1911.

Henry Houck

Secretary of Internal Affairs.