FORM No. 1.

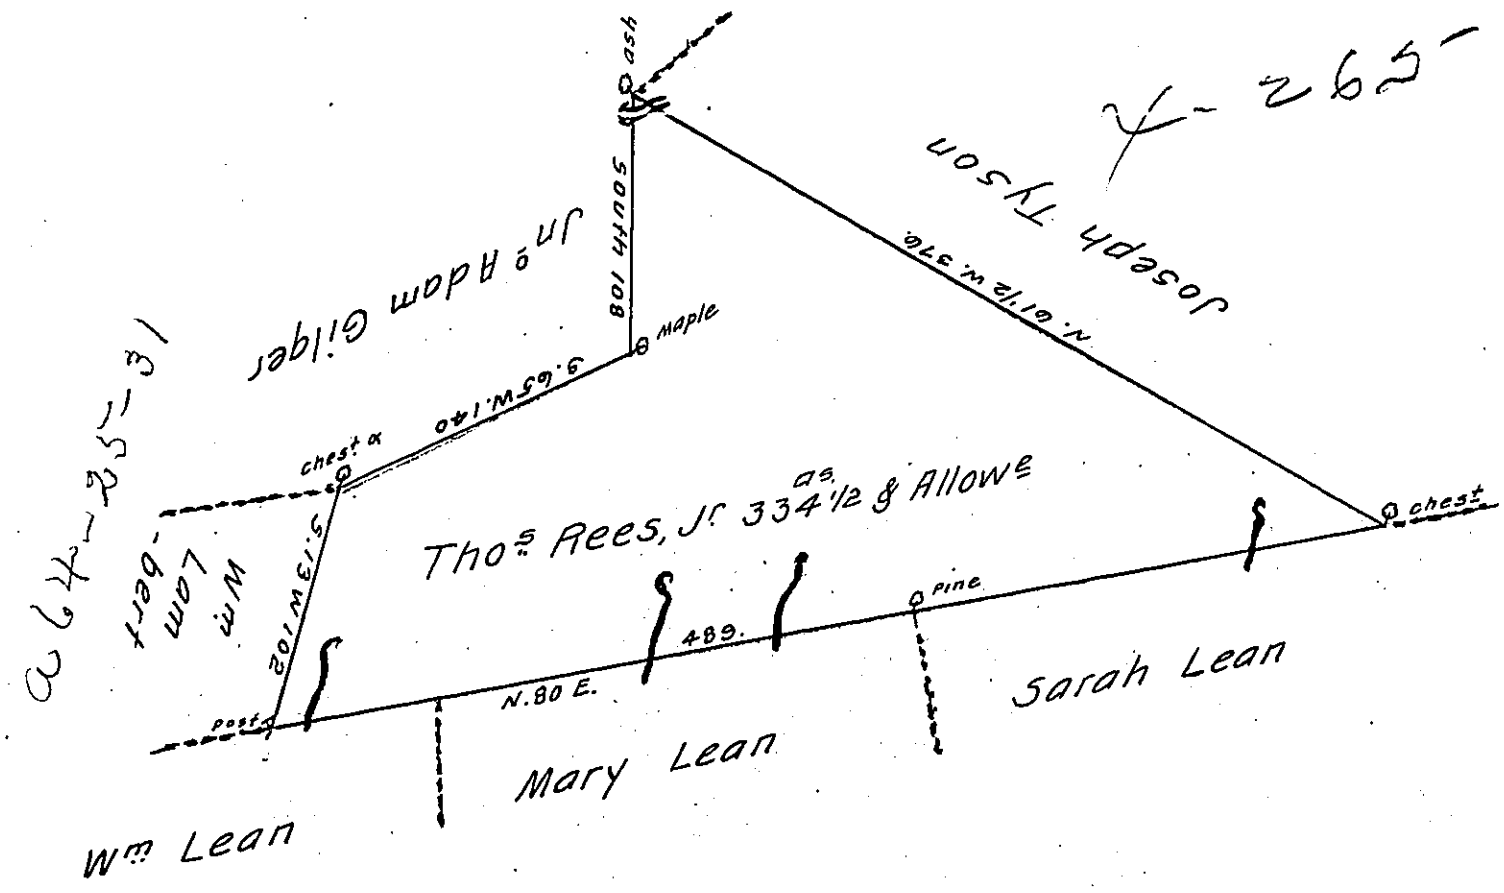

A Draft of a tract of land Called — Situate on the water- of Shamoken Creek in Shamoken Township Northumd County containing three Hundred & thirty four acres 1/2 & Allowe Surveyed for Thos Rees. Jur the 20th day of October 1794 by Virtue of a Warrant dated the 20th day of March 1794.

Daniel Brodhead Esqr
Survr Genl } by Wm Gray, D.S.

IN TESTIMONY that the above is a copy of the original remaining on file in the Department of Internal Affairs of Pennsylvania, made conformably to an Act of Assembly approved the 16th day of February, 1833, I have hereunto set my Hand and caused the Seal of said Department to be affixed at Harrisburg, this twenty eighth day of July 1910.

Henry Houck

Secretary of Internal Affairs.