FORM NO. 1.

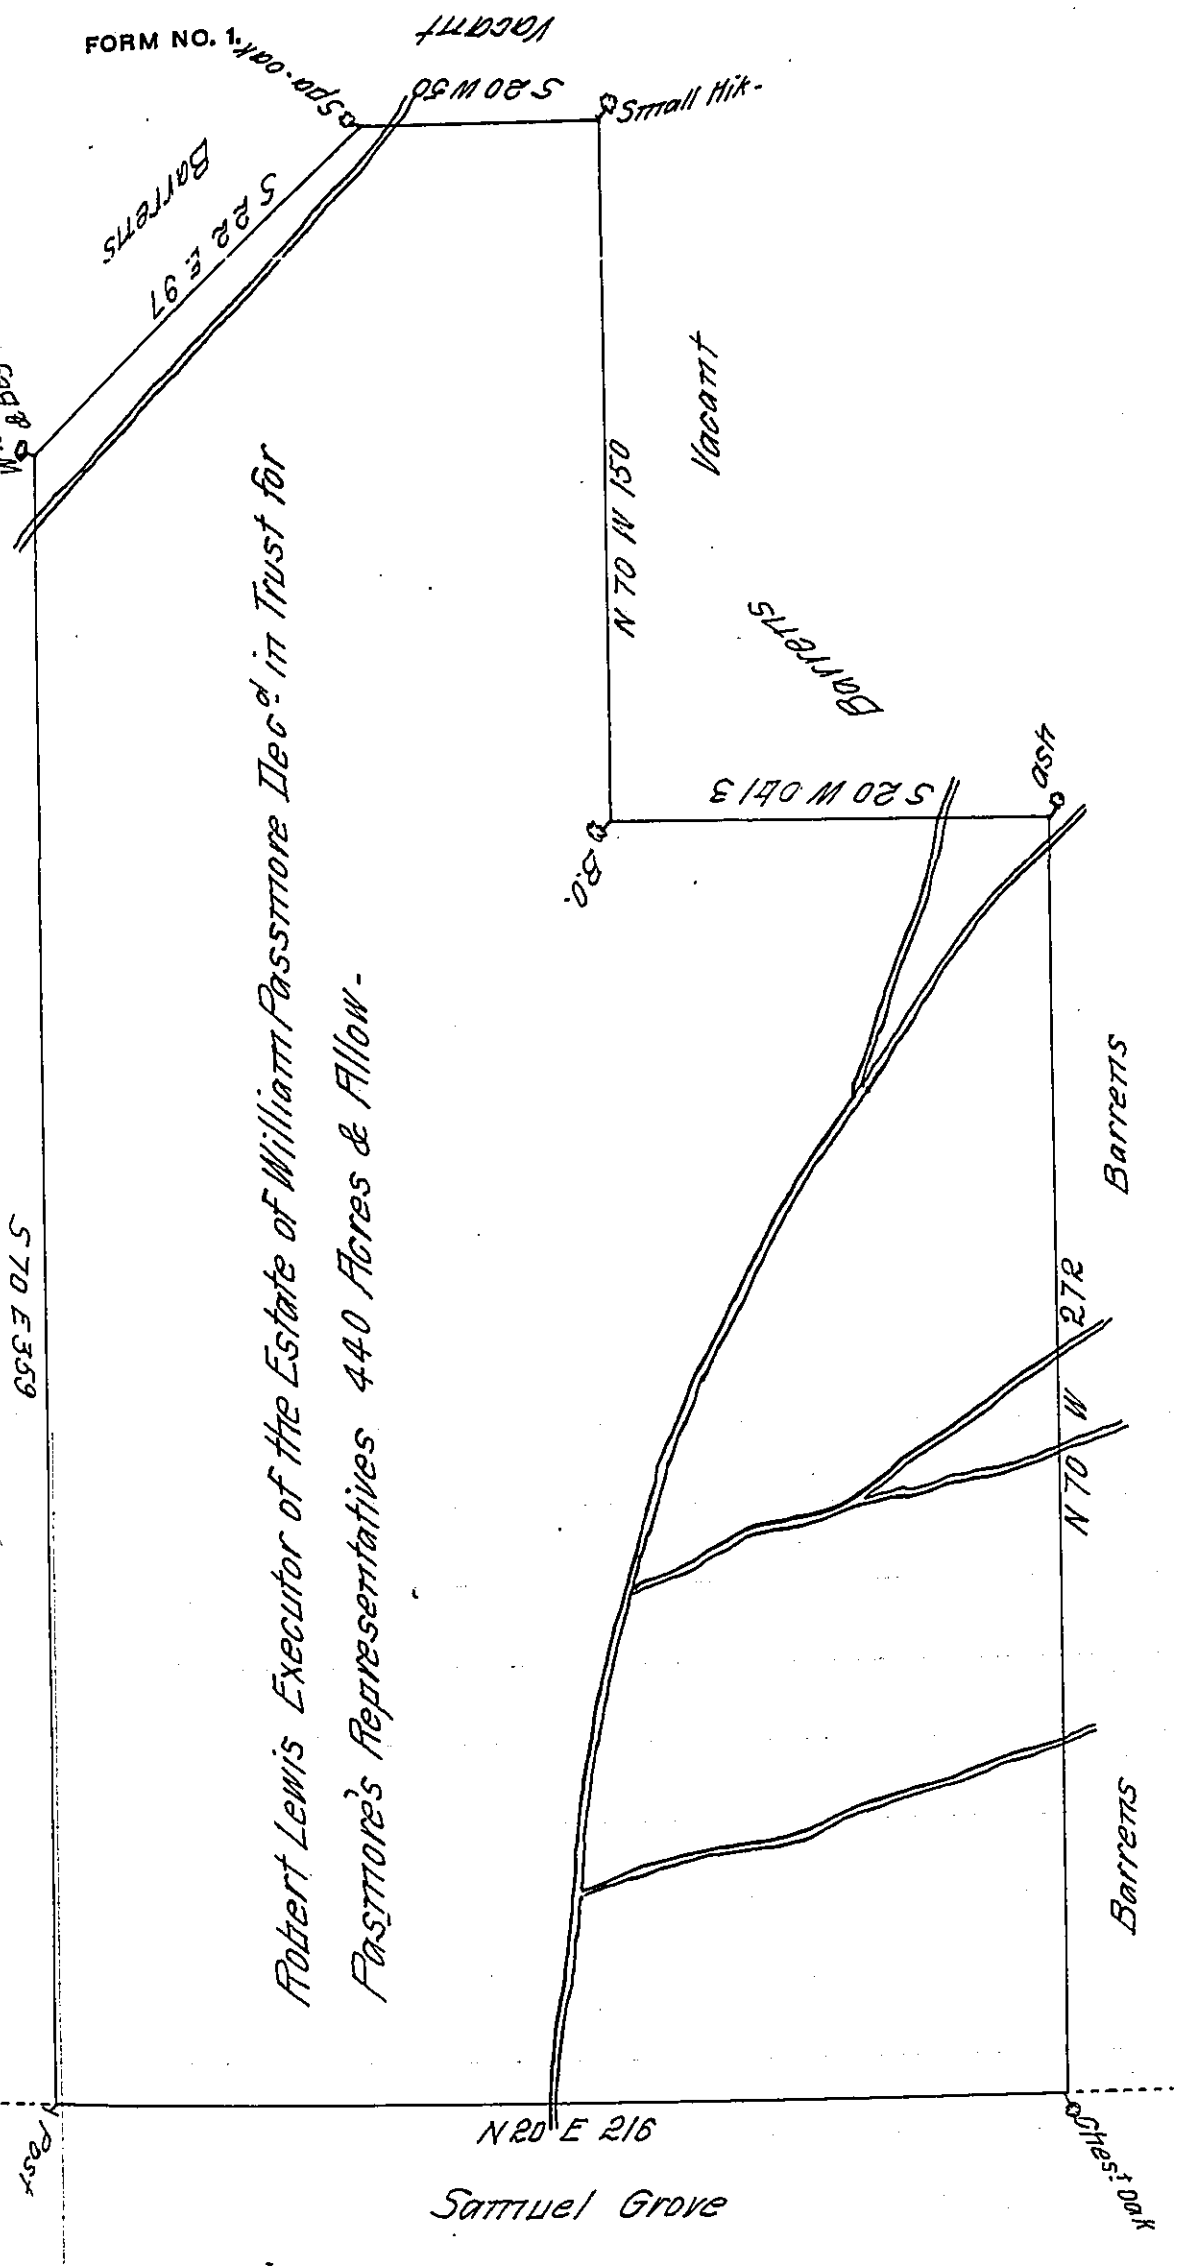

A Draught of a Tract of Land Situate in Newberry Township in the County of York containing four Hundred and forty Acres and the Allowance of Six Acres P.r Cent for Roads and High Ways. Surveyed for Robert Lewis Executor of the Estate of William Passmore deceas'd in Trust for his Representatives the 19.th day of June 1760

In Pursuance of a Warrant bearing date the 4.th day of April 1755.

To Nicholas Scull Esq.r Surv.r Gen.l

P Geo. Stevenson IV S.r

IN TESTIMONY that the above is a copy of the original remaining on file in the Department of Internal Affairs of Pennsylvania, made conformably to an Act of Assembly approved the 16th day of February, 1833, I have hereunto set my Hand and caused the Seal of said Department to be affixed at Harrisburg, this nineteenth day of May 1911

Henry Houck

Secretary of Internal Affairs.