FORM NO. 1.

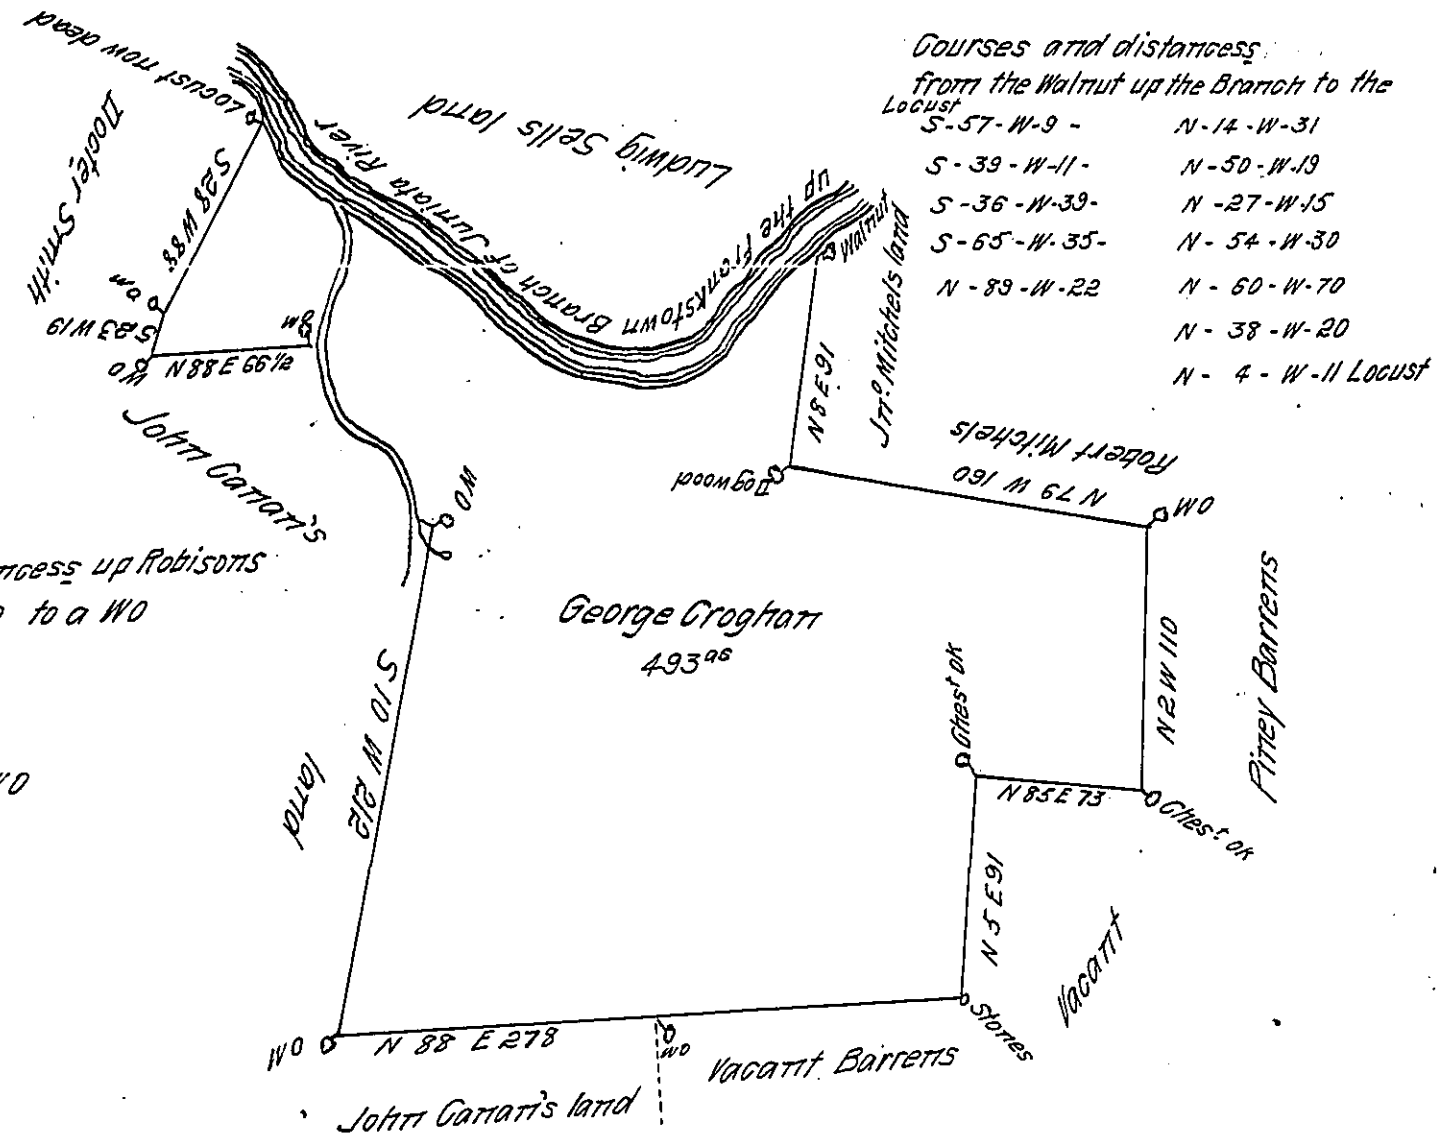

Situate in the Township & County of Huntingdon Containing 493 Acres and the usual Allowance of Six per Cent for Roads Surveyed the 9th Day of October 1790 In pursuance of a Warrant dated the 7th day of July 1762.

John Garratt D.S.

To Daniel Brodhead Esqr S.G.

Note a survey was made on the above Warrant on the 10th day of May 1766 and Returned by Richard Tea then Deputy Surveyor of the District where the above land lies, which I found on Examination to be inacurate for which reason a Resurvey is now made.

John Garratt D.S.

Note 2d the above Survey was Accepted in pursuance of a Warrant of Acceptance Granted to John Baynton and Samuel Wharton dated 24th day of March 1767.

J. Garratt

IN TESTIMONY that the above is a copy of the original remaining on file in the Department of Internal Affairs of Pennsylvania, made conformably to an Act of Assembly approved the 16th day of February, 1833, I have hereunto set my Hand and caused the Seal of said Department to be affixed at Harrisburg, this twenty first day of April 1911

Henry Houck

Secretary of Internal Affairs.