FORM NO. 1.

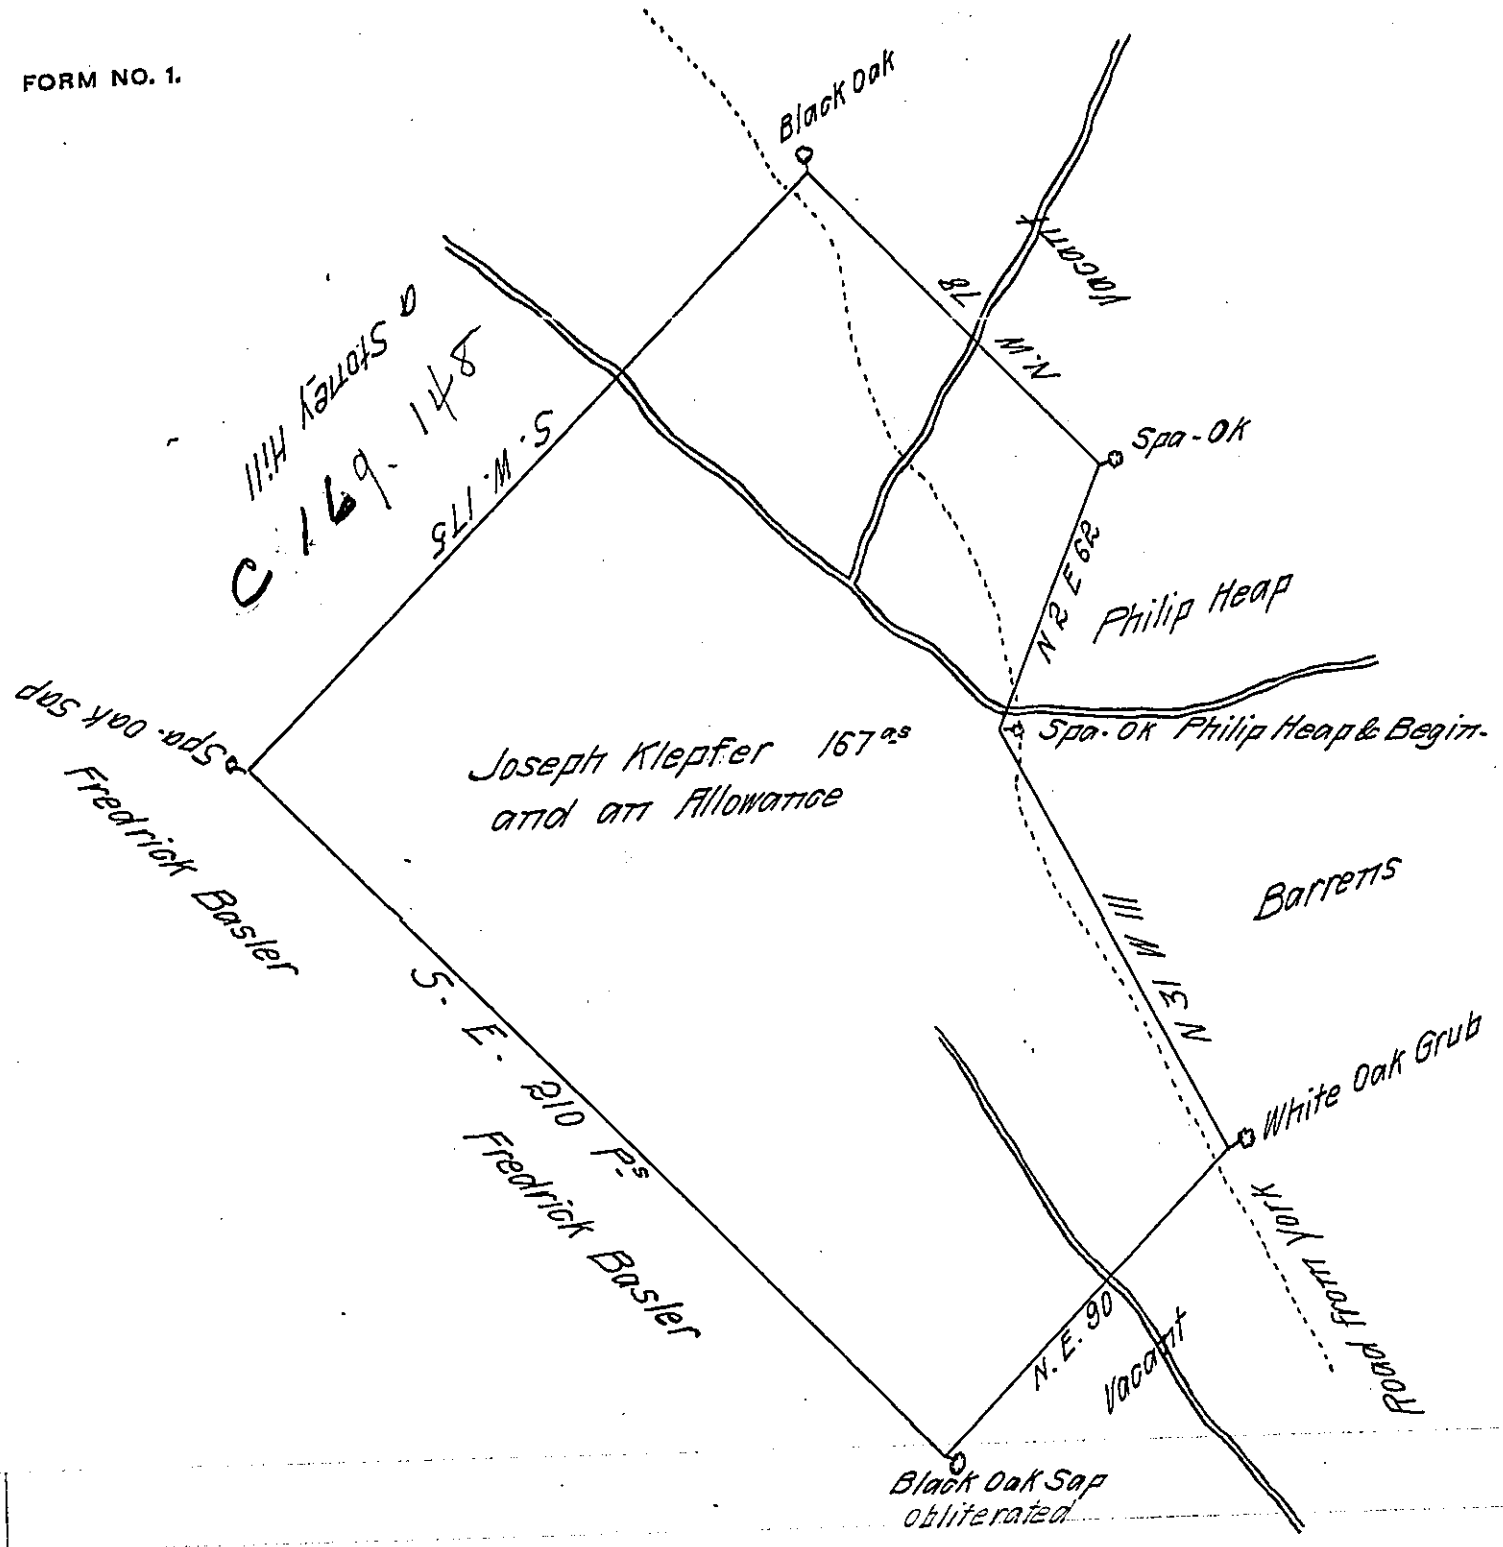

A Draught of a Tract of Land Situate in Dover Township in the County of York Containing One hundred and Sixty Seven Acres and an Allowance of Six Acres P Cent for Roads and Highways Surveyed the 21st day of March 1755 for Joseph Klepfer in pursuance of a Warrant bearing date the 4th day of April 1754.

To Nicholas Scull Esqr

Surv.r General

P Geo Stevenson D.S.

IN TESTIMONY that the above is a copy of the original remaining on file in the Department of Internal Affairs of Pennsylvania, made conformably to an Act of Assembly approved the 16th day of February, 1833, I have hereunto set my Hand and caused the Seal of said Department to be affixed at Harrisburg, this nineteenth day of May 1911

Henry Houck

Secretary of Internal Affairs.