FORM NO. 1.

21

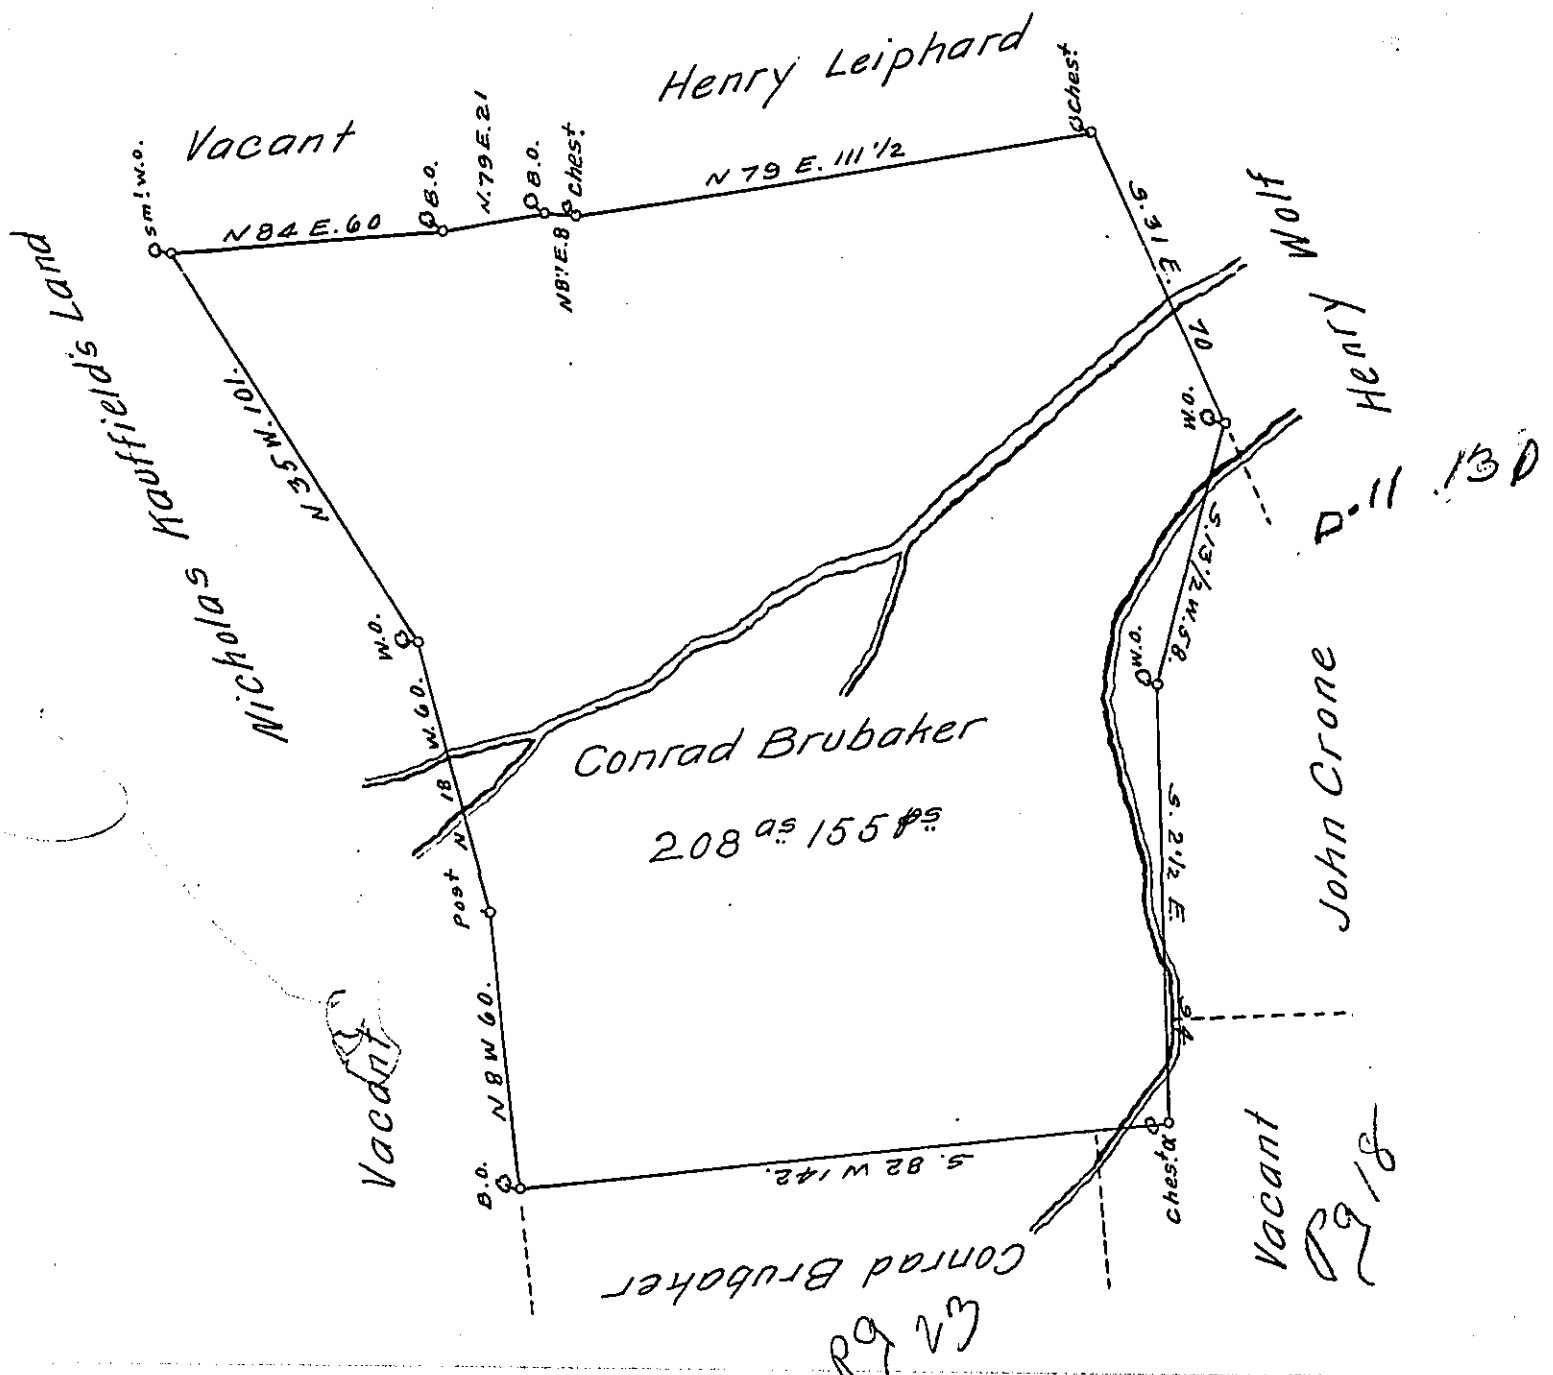

By Virtue of a Warrant dated the 4th day of June 1762. Surveyed the 24th day of April 1765. unto Conrad Brubaker the above described Tract of Land Situate in Windsor Township in the County of York. Containing two hundred and eight Acres & 155 perches and Allowance of Six p Ct for Roads &c.

To

Jn° Lukens Esquire
Surveyor General

Cha^s Lukens O.S.

IN TESTIMONY that the above is a copy of the original remaining on file in the Department of Internal Affairs of Pennsylvania, made conformably to an Act of Assembly approved the 16th day of February, 1833, I have hereunto set my Hand and caused the Seal of said Department to be affixed at Harrisburg, this twenty eighth day of June 1911.

Henry Houck
Secretary of Internal Affairs.