FORM NO. 1.

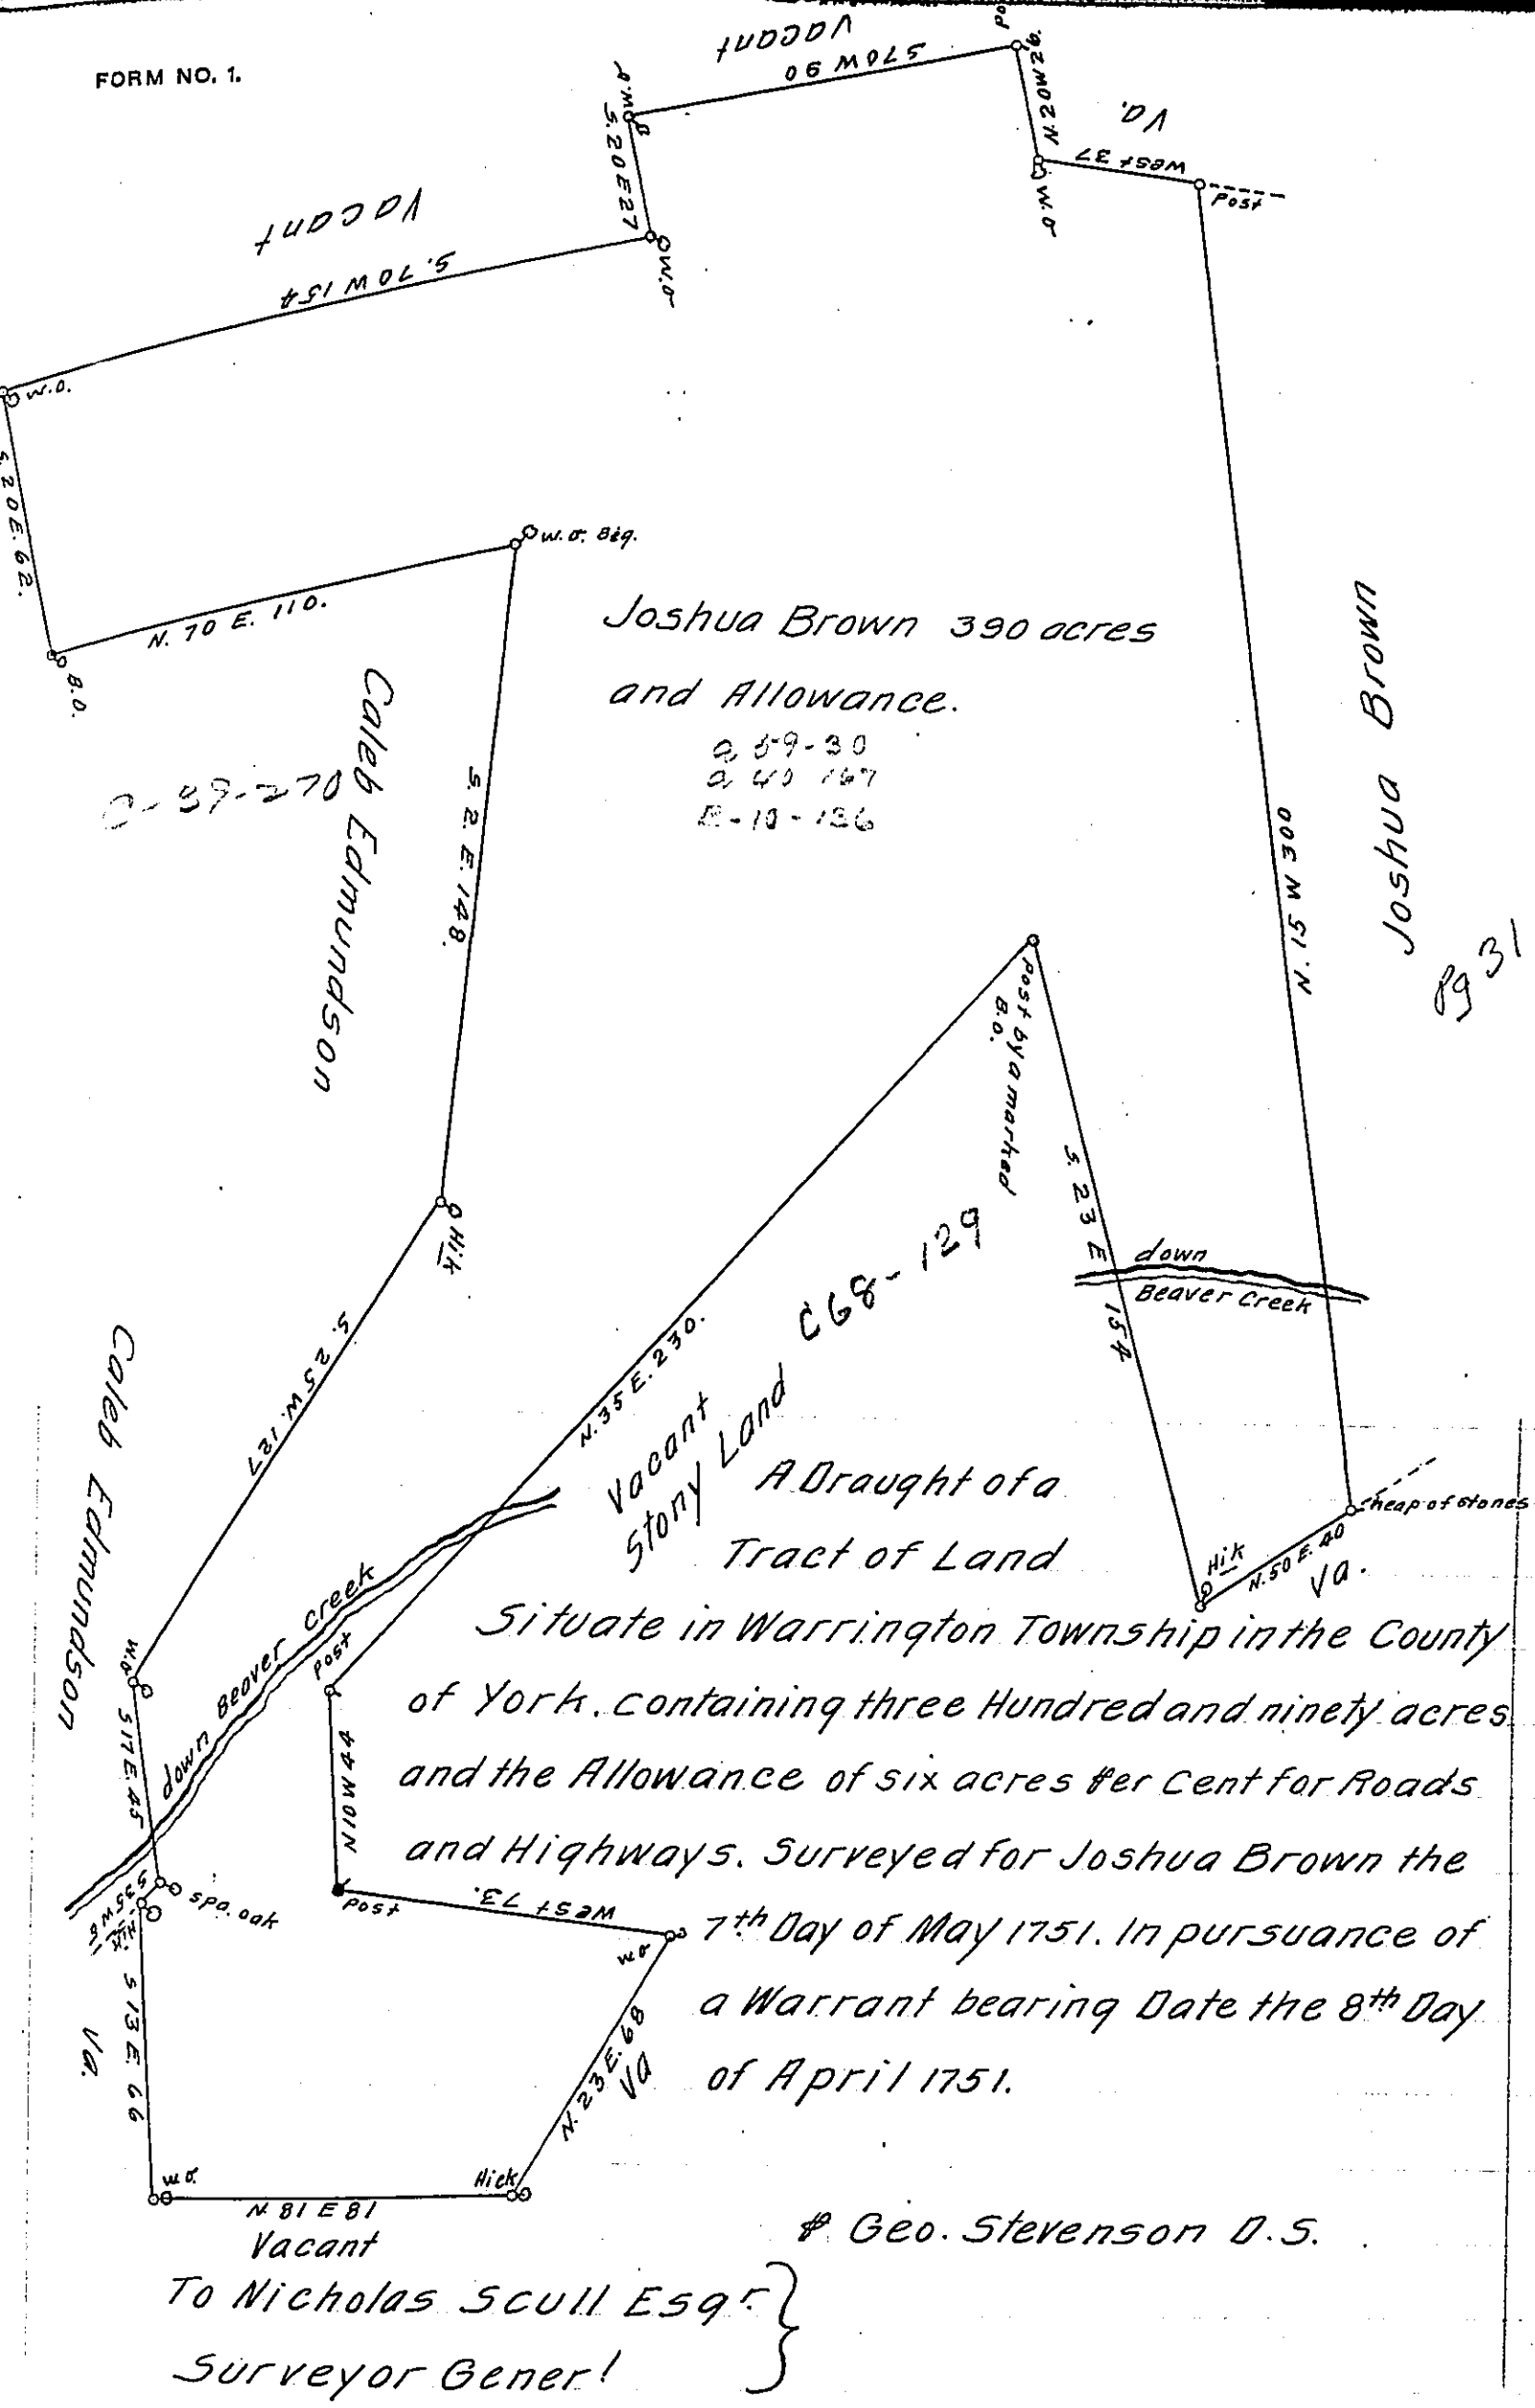

A Draught of a Tract of Land Situate in Warrington Township in the County of York. containing three Hundred and ninety acres and the Allowance of six acres per Cent for Roads and Highways. Surveyed for Joshua Brown the 7th Day of May 1751. In pursuance of a Warrant bearing Date the 8th Day of April 1751.

by Geo. Stevenson D.S.

To Nicholas Scull Esqr.
Surveyor Gener!

IN TESTIMONY that the above is a copy of the original remaining on file in the Department of Internal Affairs of Pennsylvania, made conformably to an Act of Assembly approved the 16th day of February, 1833, I have hereunto set my Hand and caused the Seal of said Department to be affixed at Harrisburg, this twenty eighth day of June 1911.

Henry Houck

Secretary of Internal Affairs.