FORM NO. 1.

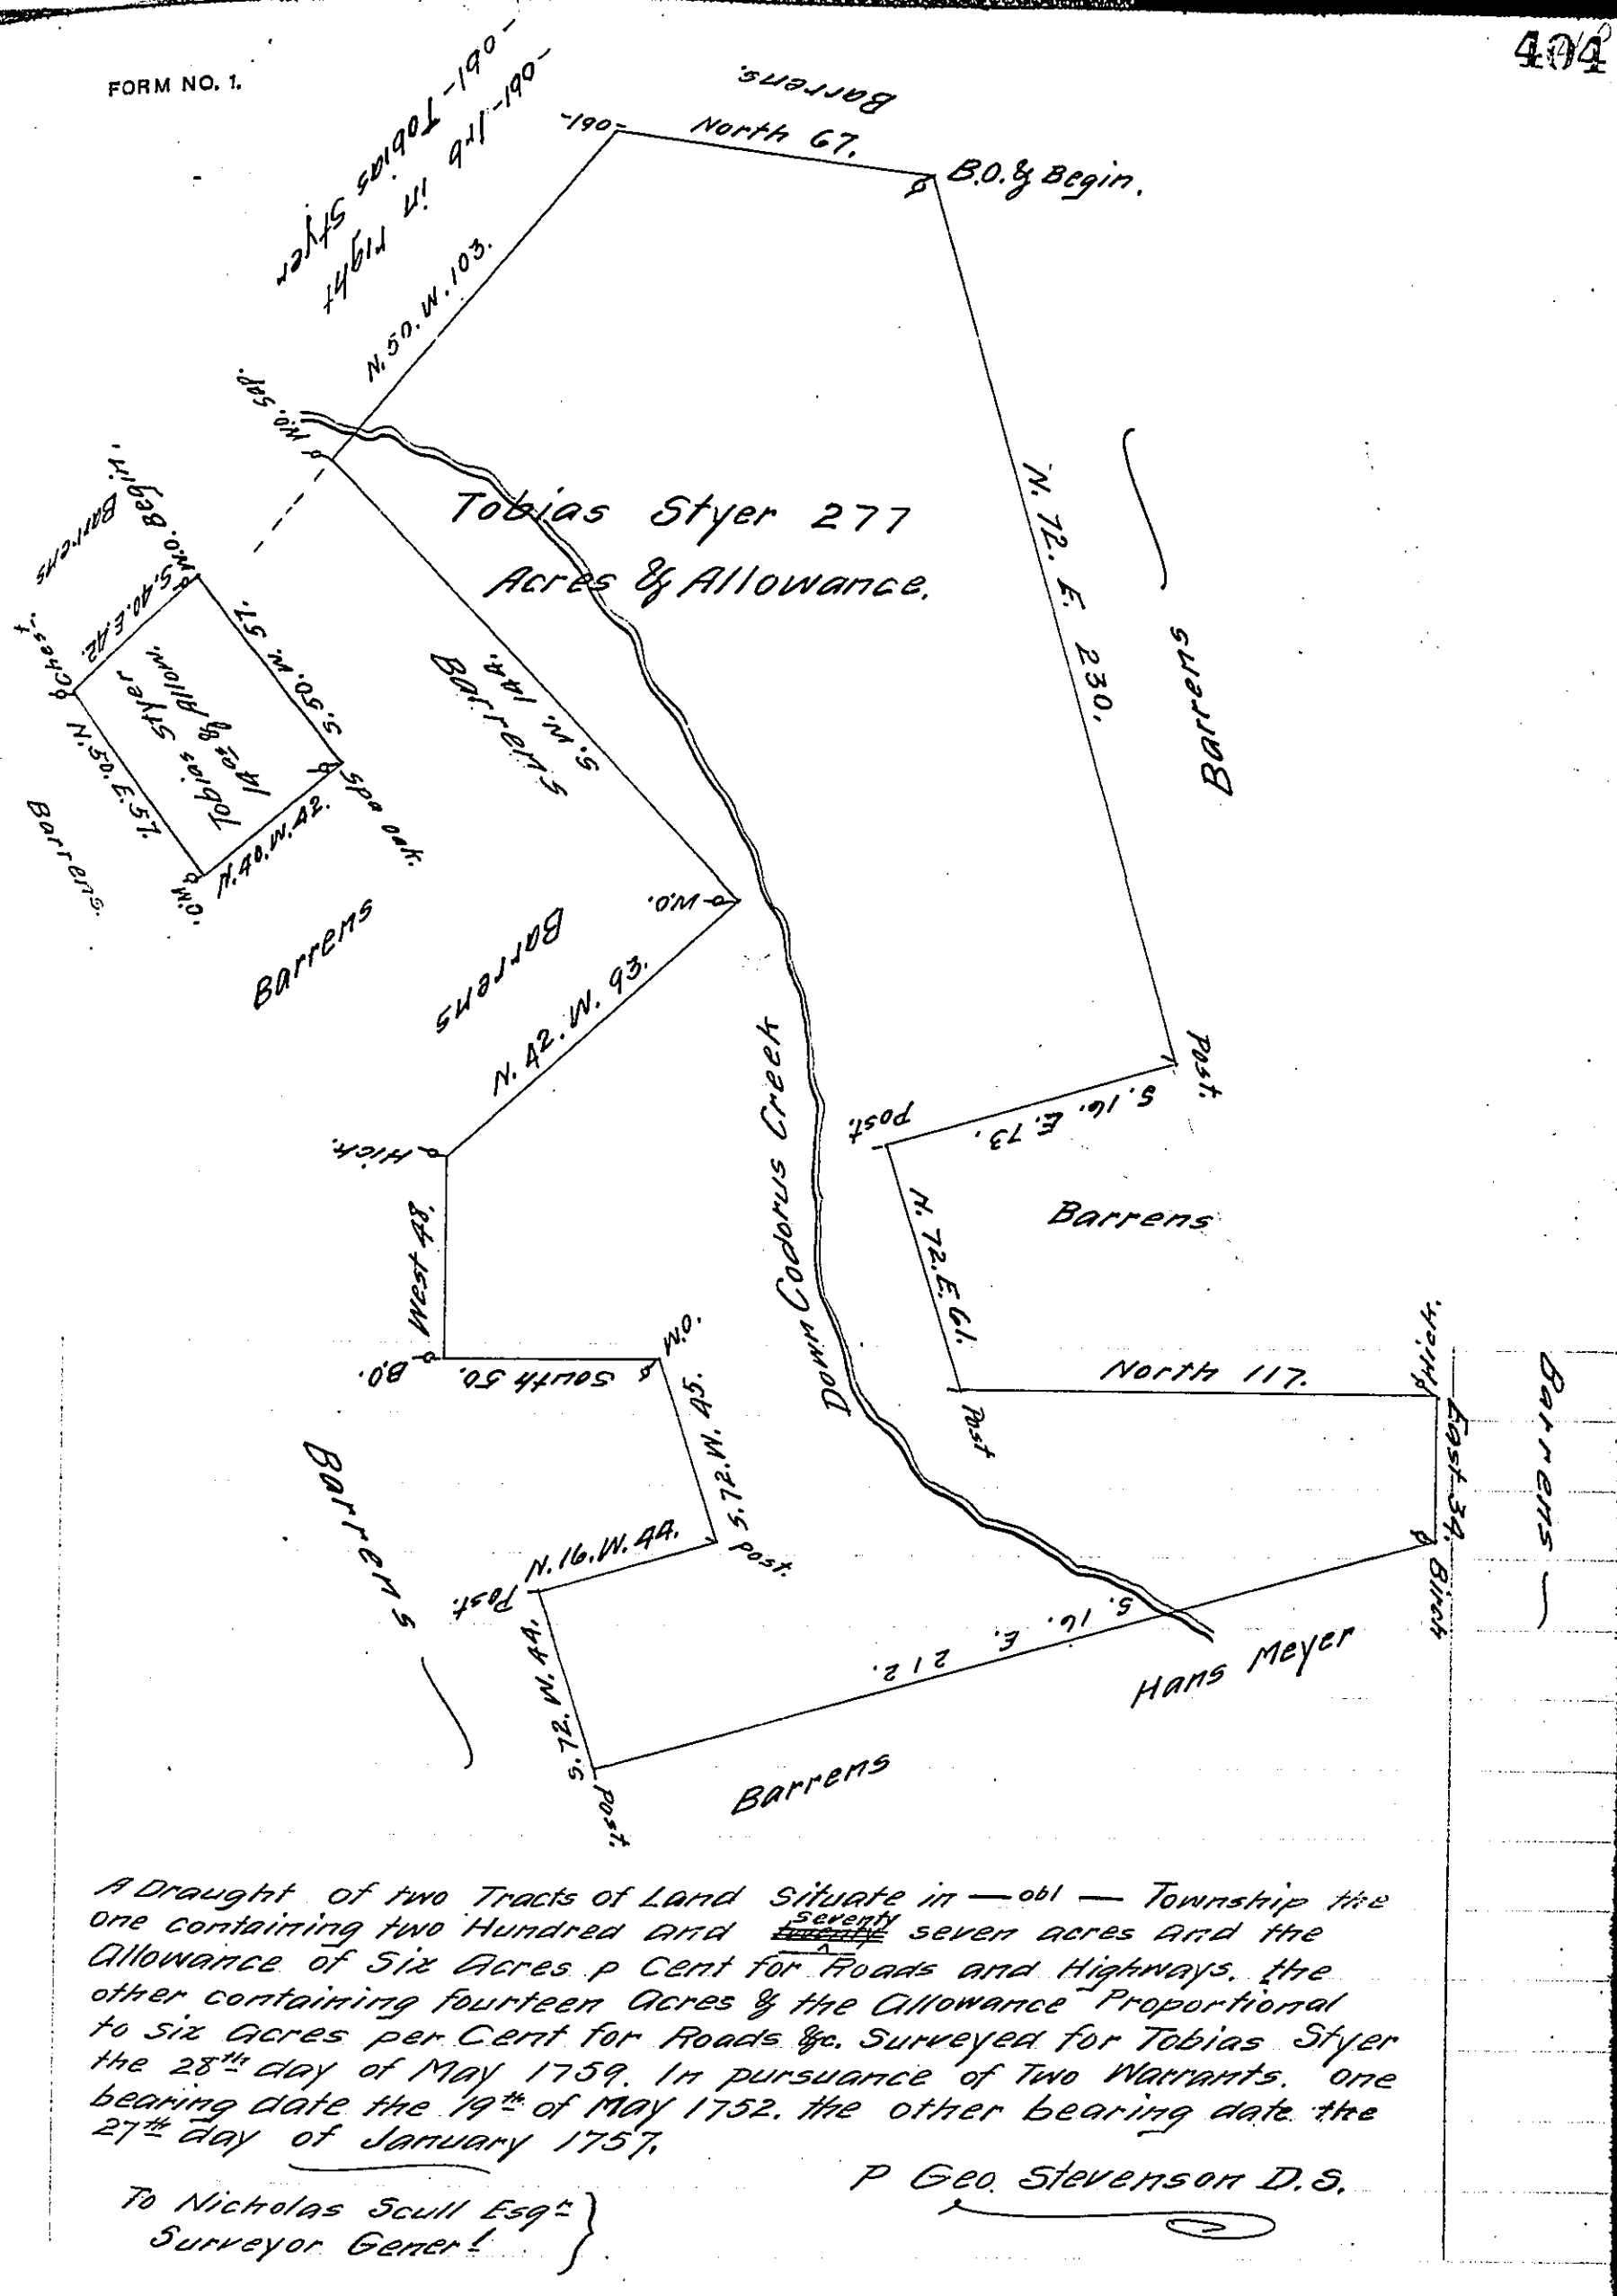

A Draught of two Tracts of Land Situate in —obl— Township the one containing two Hundred and ~~Twenty~~ Seventy seven acres and the Allowance of Six Acres p Cent for Roads and Highways. the other containing fourteen Acres & the Allowance Proportional to six acres per Cent for Roads &c. Surveyed for Tobias Styer the 28th day of May 1759. In pursuance of Two Warrants. one bearing date the 19th of May 1752. the other bearing date the 27th day of January 1757.

P Geo. Stevenson D.S.

To Nicholas Scull Esqr
Surveyor Gener^l

IN TESTIMONY that the above is a copy of the original remaining on file in the Department of Internal Affairs of Pennsylvania, made conformably to an Act of Assembly approved the 16th day of February, 1833, I have hereunto set my Hand and caused the Seal of said Department to be affixed at Harrisburg, this nineteenth day of December 1911.

Henry Houck,
Secretary of Internal Affairs.