FORM NO. 1.

77

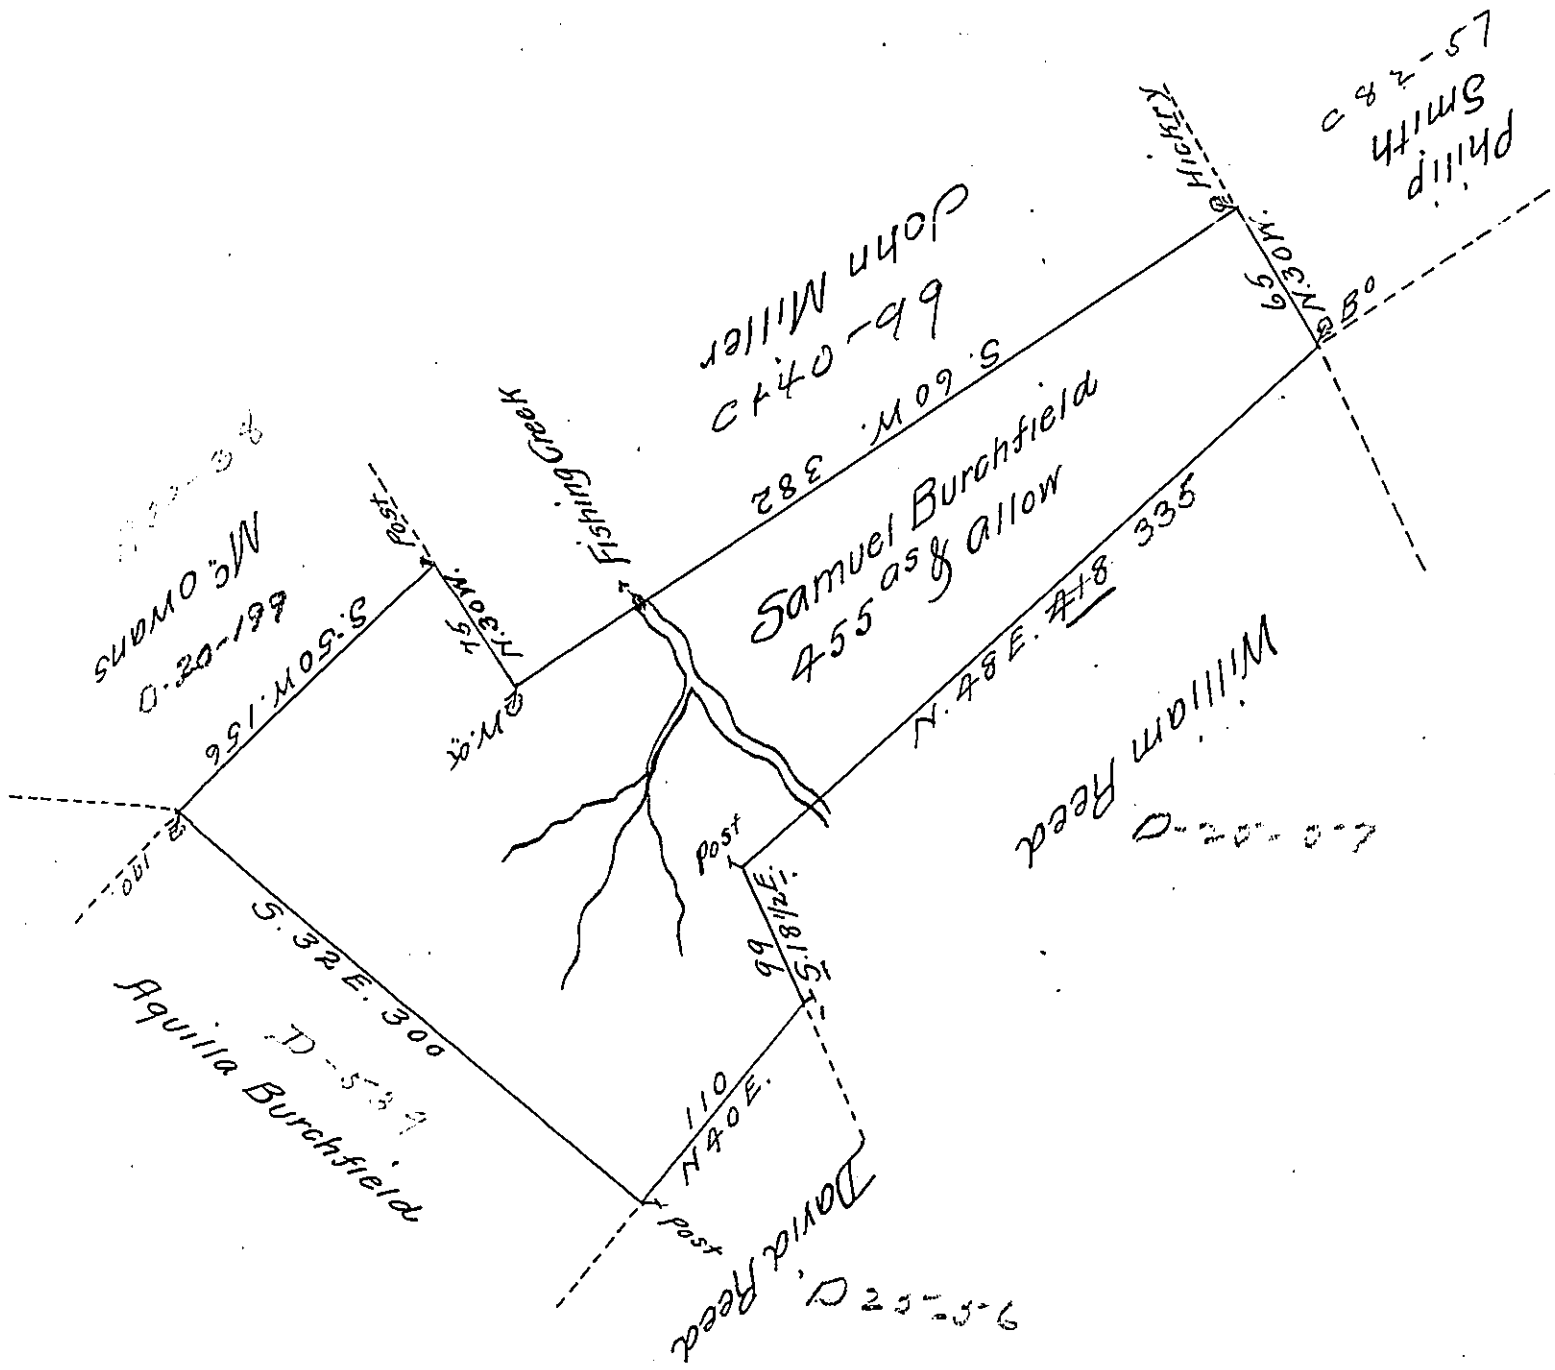

Situate on Fishing Creek in Bald Eagle Township in the County of Northumberland Survey^d on the 8^ Day of August 1794 for Samuel Birchfield by Virtue of his Warrant Beaing Date on the 2^ Day of May 1793 - Containing four Hundred fifty five Acries & the usual Allowance —

Jo. J. Wallis D.S.

To Daniel Brodhead Esq^r
Surveyor General

IN TESTIMONY that the above is a copy of the original remaining on file in the Department of Internal Affairs of Pennsylvania, made conformably to an Act of Assembly approved the 16th day of February, 1833, I have hereunto set my Hand and caused the Seal of said Department to be affixed at Harrisburg, this Tenth day of October 1911

Henry Houck

Secretary of Internal Affairs.