FORM NO. 1.

366

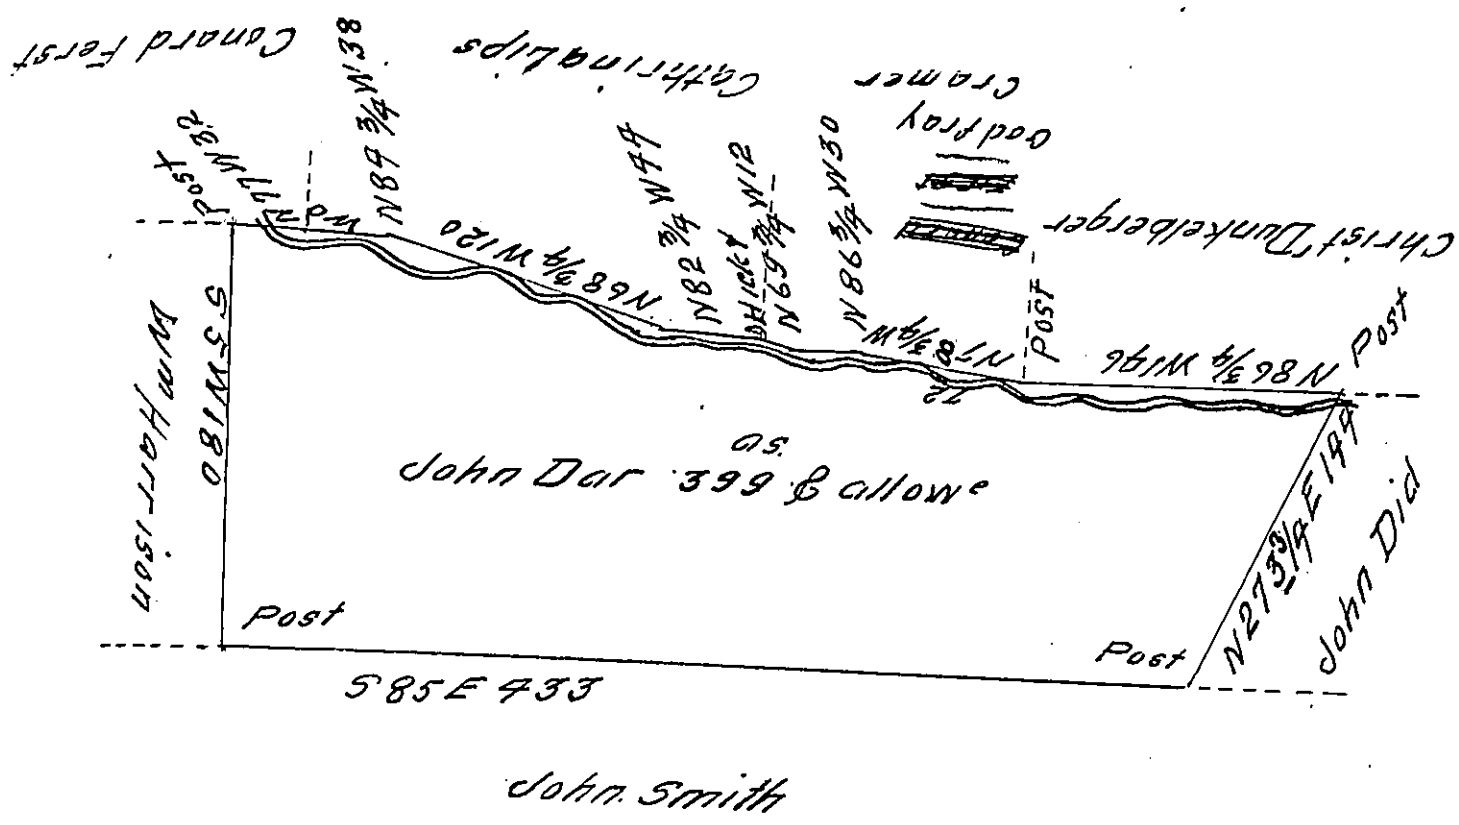

Draft of a tract of Land Called —— Situate on Mahanoy creek in Mahanoy Township Northumd County Near Land Surv^d for Robt Erwin Containing three Hundred & Ninety nine Acres & allowance Surveyed for John Dar the 3d day of Nov^r 1794 by Virtue of a Warrant dated the 30th day of Jan^y 1794

Daniel Brodhead. Esq^r
Surv^r Gen!

by Wm Gray D.S.
" "

IN TESTIMONY that the above is a copy of the original remaining on file in the Department of Internal Affairs of Pennsylvania, made conformably to an Act of Assembly approved the 16th day of February, 1833, I have hereunto set my Hand and caused the Seal of said Department to be affixed at Harrisburg, this Eighteenth day of December 1911

Henry Houck

Secretary of Internal Affairs.