FORM NO. 1.

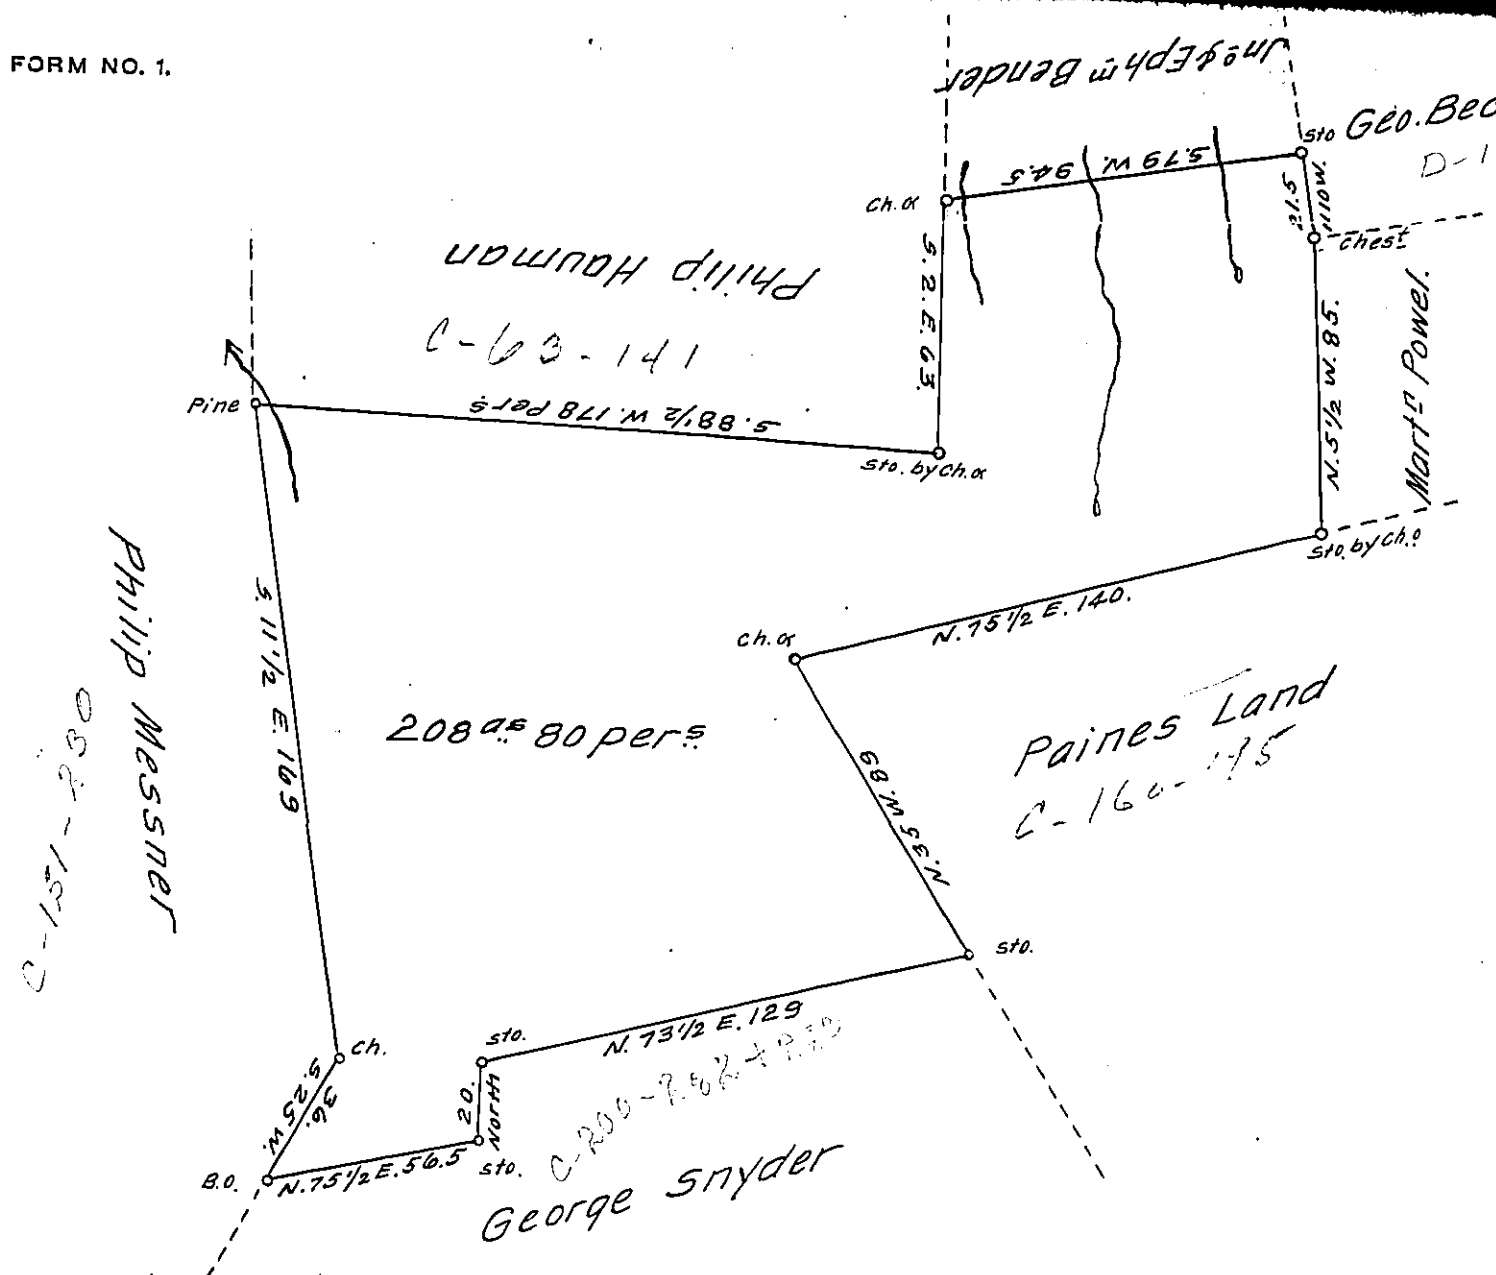

Surveyed the 29th April 1815 for Adam Bender Situate on Berrys Mount^a partly in Halifax & partly in upper Paxton Townships Dauphin County. containing Two hundred and eight Acres and eighty perches & Allowance of Six per cent. by Warrant of the 19th day of May 1814.

To Jacob Spangler Esquire
Surveyor General.

Thomas Smith D.S.

N.B. at the time of making the above Survey there was neither improvement nor actual Settlement, Since that time viz. about two years ago a house was erected on the premises and a Son of the said Adam Bender with his family ~~have~~ have, and are now are actually residing therein.

Jan^y. 17th 1821.

Thomas Smith—

IN TESTIMONY that the above is a copy of the original remaining on file in the Department of Internal Affairs of Pennsylvania, made conformably to an Act of Assembly approved the 16th day of February, 1833, I have hereunto set my Hand and caused the Seal of said Department to be affixed at Harrisburg, this eighteenth day of October 1911.

Henry Houck,
Secretary of Internal Affairs.