FORM NO. 1.

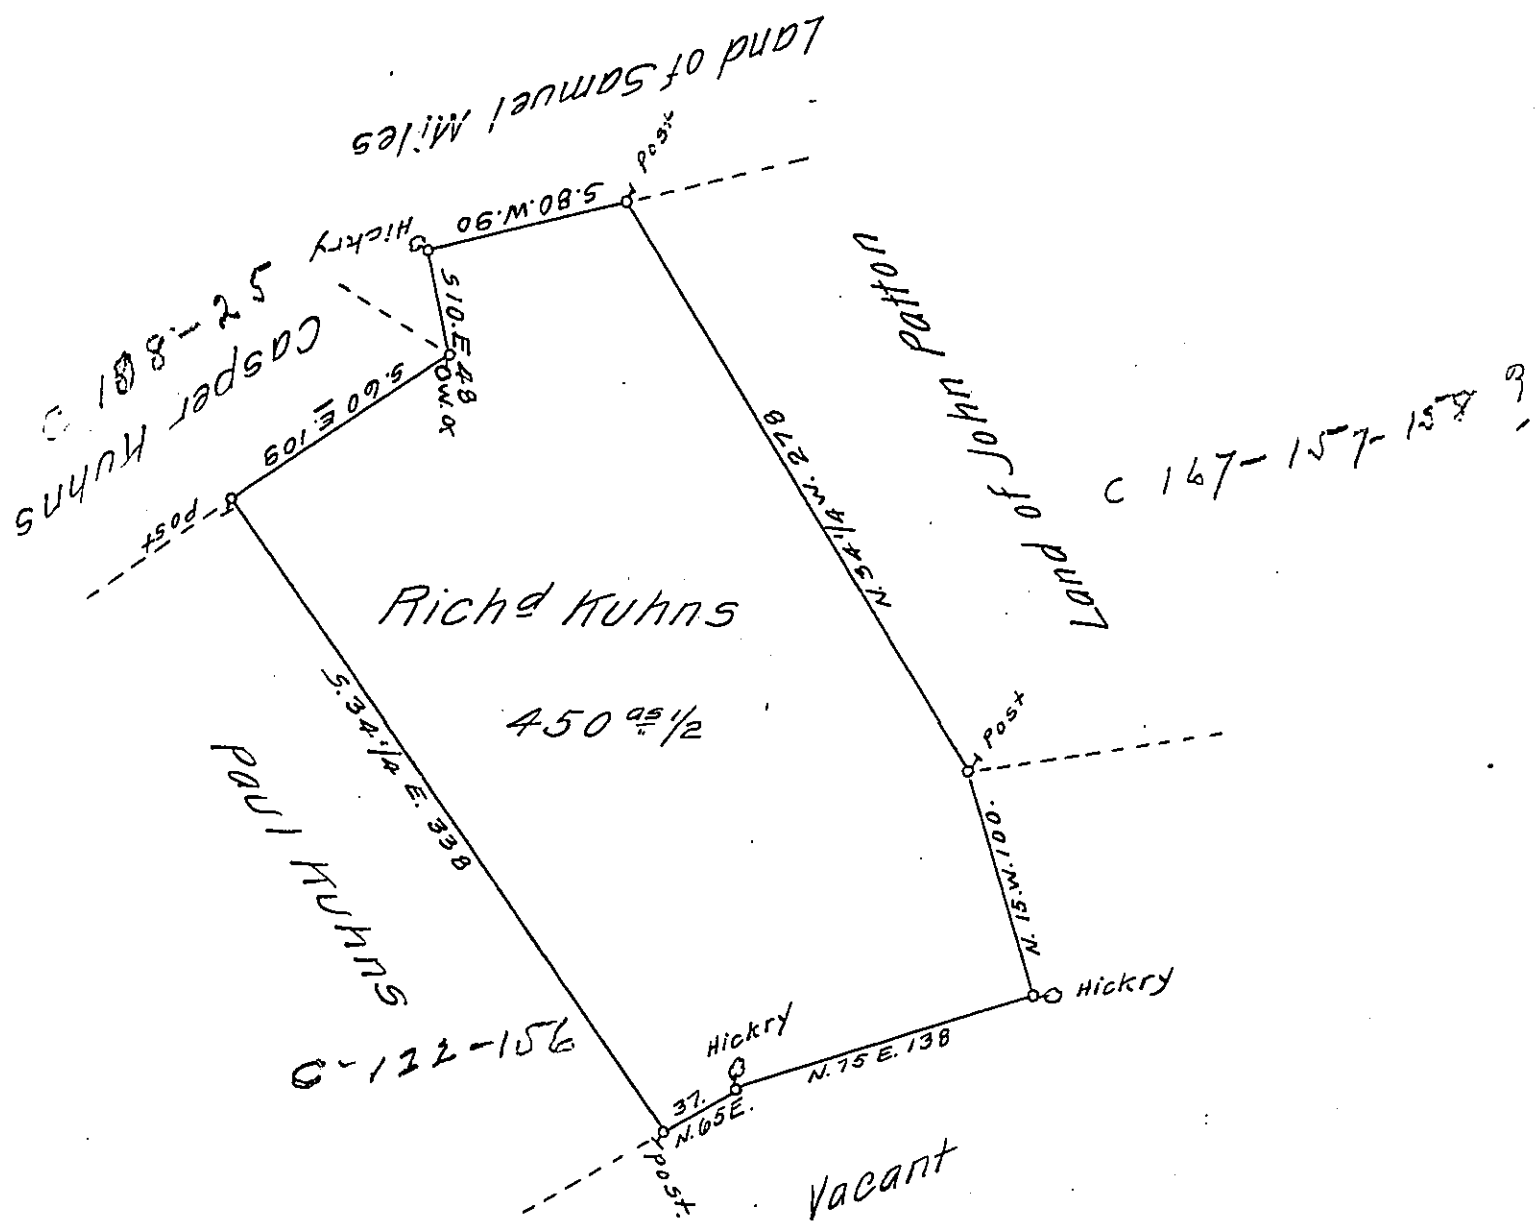

Situate in Bald Eagle Township Mifflin County. Surveyd on the 14 Day of September 1794. for Richard Kuhns by Virtu- of his Warrant bearing date on the 24 Day of December 1792. Containing four hundred fifty Acres ½ and the usual Allowance. Taken from the field Notes of Joseph J. Wallis then Deputy Surveyor.

To Daniel Brodhead Esqr
Surveyor General.

Danl. Smith D.S.

IN TESTIMONY that the above is a copy of the original remaining on file in the Department of Internal Affairs of Pennsylvania, made conformably to an Act of Assembly approved the 16th day of February, 1833, I have hereunto set my Hand and caused the Seal of said Department to be affixed at Harrisburg, this twenty fifth *day of* January *19*12.

Henry Houck

Secretary of Internal Affairs.