FORM NO. 1.

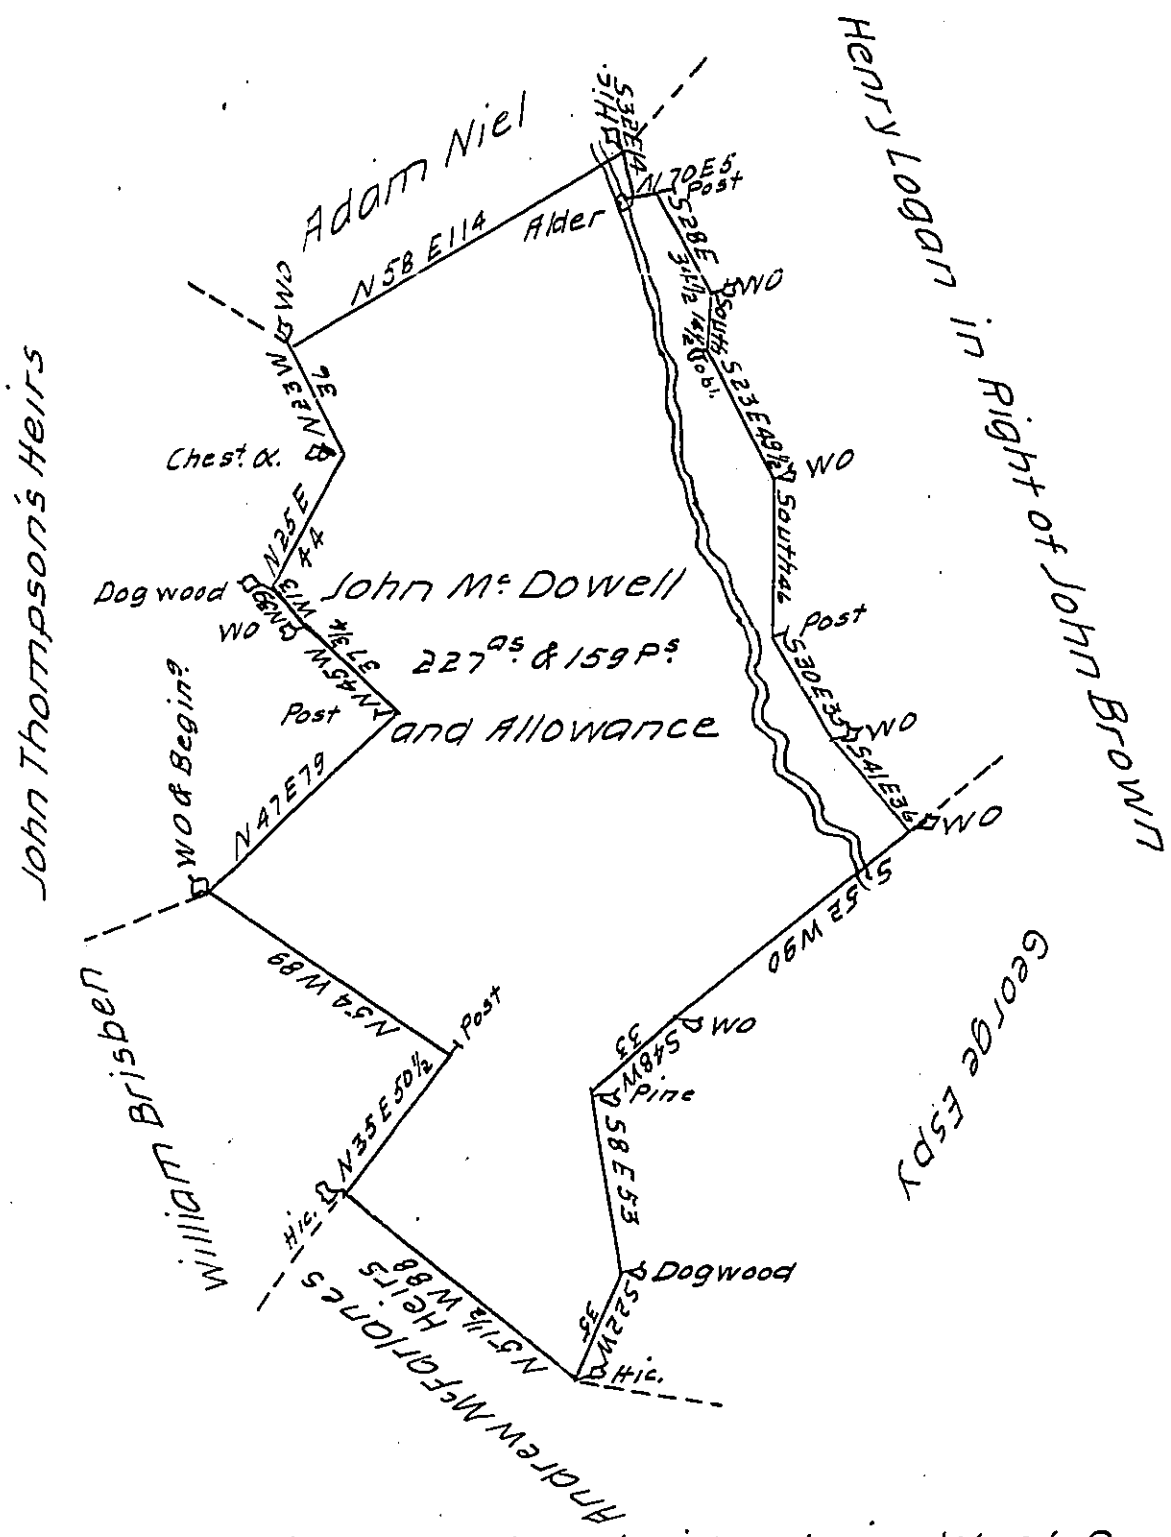

The Draught of a Tract of Land Situate in West Penns borough Township Cumberland County Containing Two Hundred and Twenty-seven Acres and 159 Perches and Allowance of Six P Cent for Roads &c.a Surveyed for John Mc Dowell the 17th Day of October 1787 in Pursuance of a Warrant bearing Date September 4th 1787.

Pr Sam.l Lyon D.S.

To John Lukens Esq.r
Surveyor General.

IN TESTIMONY that the above is a copy of the original remaining on file in the Department of Internal Affairs of Pennsylvania, made conformably to an Act of Assembly approved the 16th day of February, 1833, I have hereunto set my Hand and caused the Seal of said Department to be affixed at Harrisburg, this twenty-eighth day of May 1912.

Henry Houck.
Secretary of Internal Affairs.