FORM NO. 1.

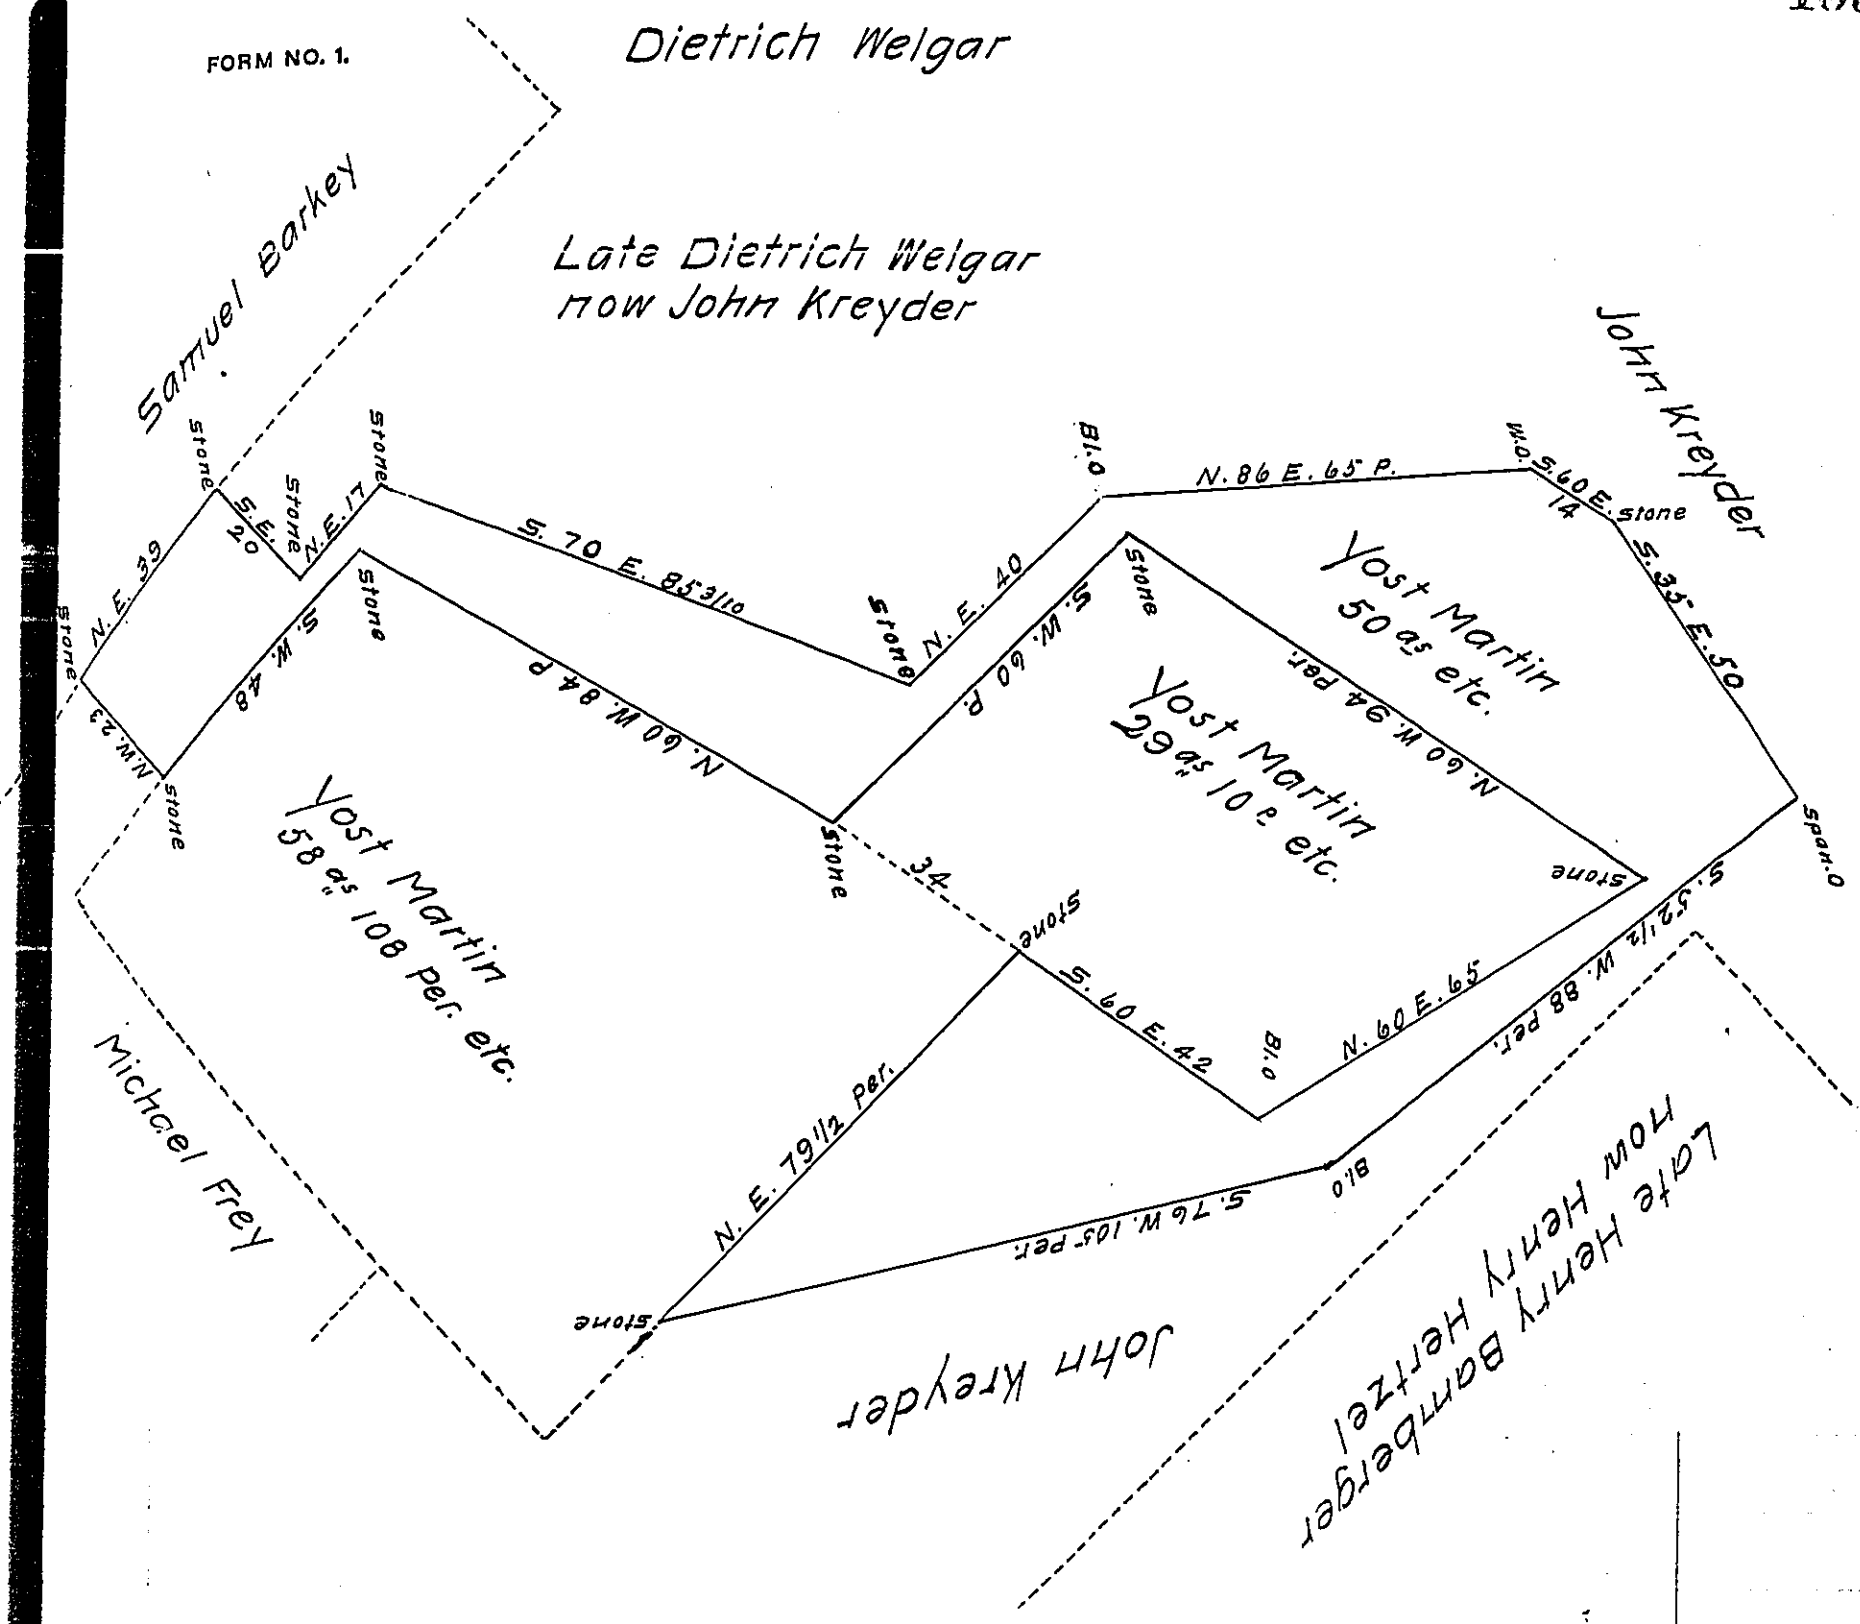

A draught of a tract of land situate in Upper Solford township in the County of Philadelphia and Province of Pennsylvania containing fifty acres of land together with the usual allowance at six per cent. for roads, being part of a large tract of land that was formerly surveyed to Dietrich Welgar in pursuance of some warrant or grant from the Honble Proprietaries. The said Dietrich Welgar now sold the above unto Yost Martin.

Surveyed for him on the 4th February Anno —— 1769.

D. David Shultze ——

IN TESTIMONY that the above is a copy of the original remaining on file in the Department of Internal Affairs of Pennsylvania, made conformably to an Act of Assembly approved the 16th day of February, 1833, I have hereunto set my Hand and caused the Seal of said Department to be affixed at Harrisburg, this twenty-first day of May 1912

Henry Houck,

Secretary of Internal Affairs.