FORM NO. 1.

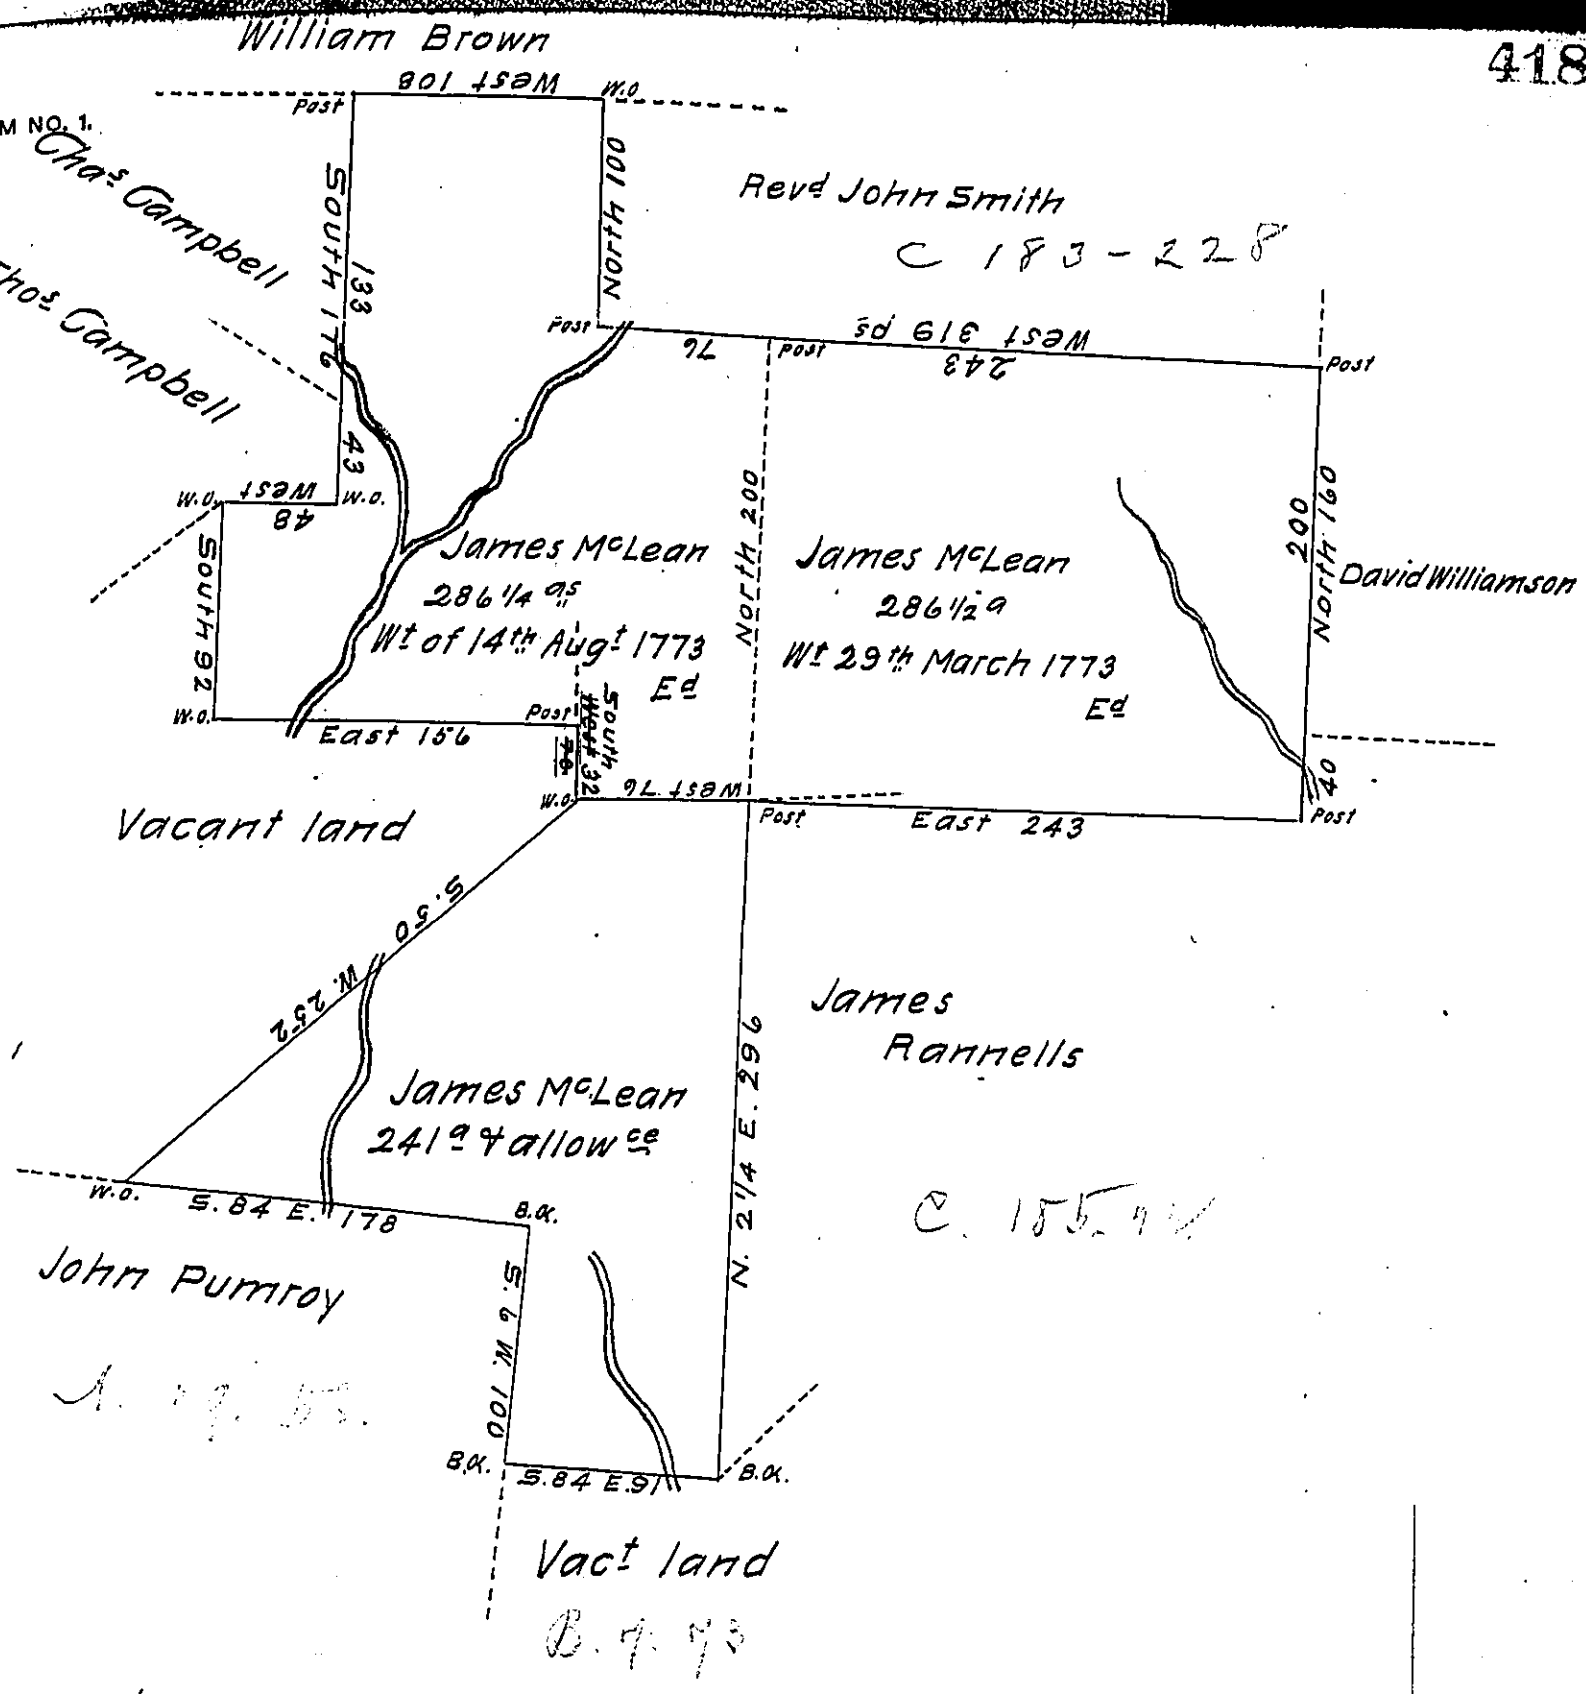

Survey'd to James McLean on the 15th day of November 1774 the above described tract of two hundred & forty one acres & allowance of six ℔. Ct situate on the waters of Stony Run & on the Path leading from Moorheads Millseat to Joseph McCartney's in Westmoreland County, by warrant of the 28th day of March 1774

Acres
286 1/4
286 1/2
241
Total 813 3/4

℔ Joshua Elder D.S.

To John Lukens Esqr Survr Genl

IN TESTIMONY that the above is a copy of the original remaining on file in the Department of Internal Affairs of Pennsylvania, made conformably to an Act of Assembly approved the 16th day of February, 1833, I have hereunto set my Hand and caused the Seal of said Department to be affixed at Harrisburg, this twenty-third day of May 1912

Henry Houck
Secretary of Internal Affairs.