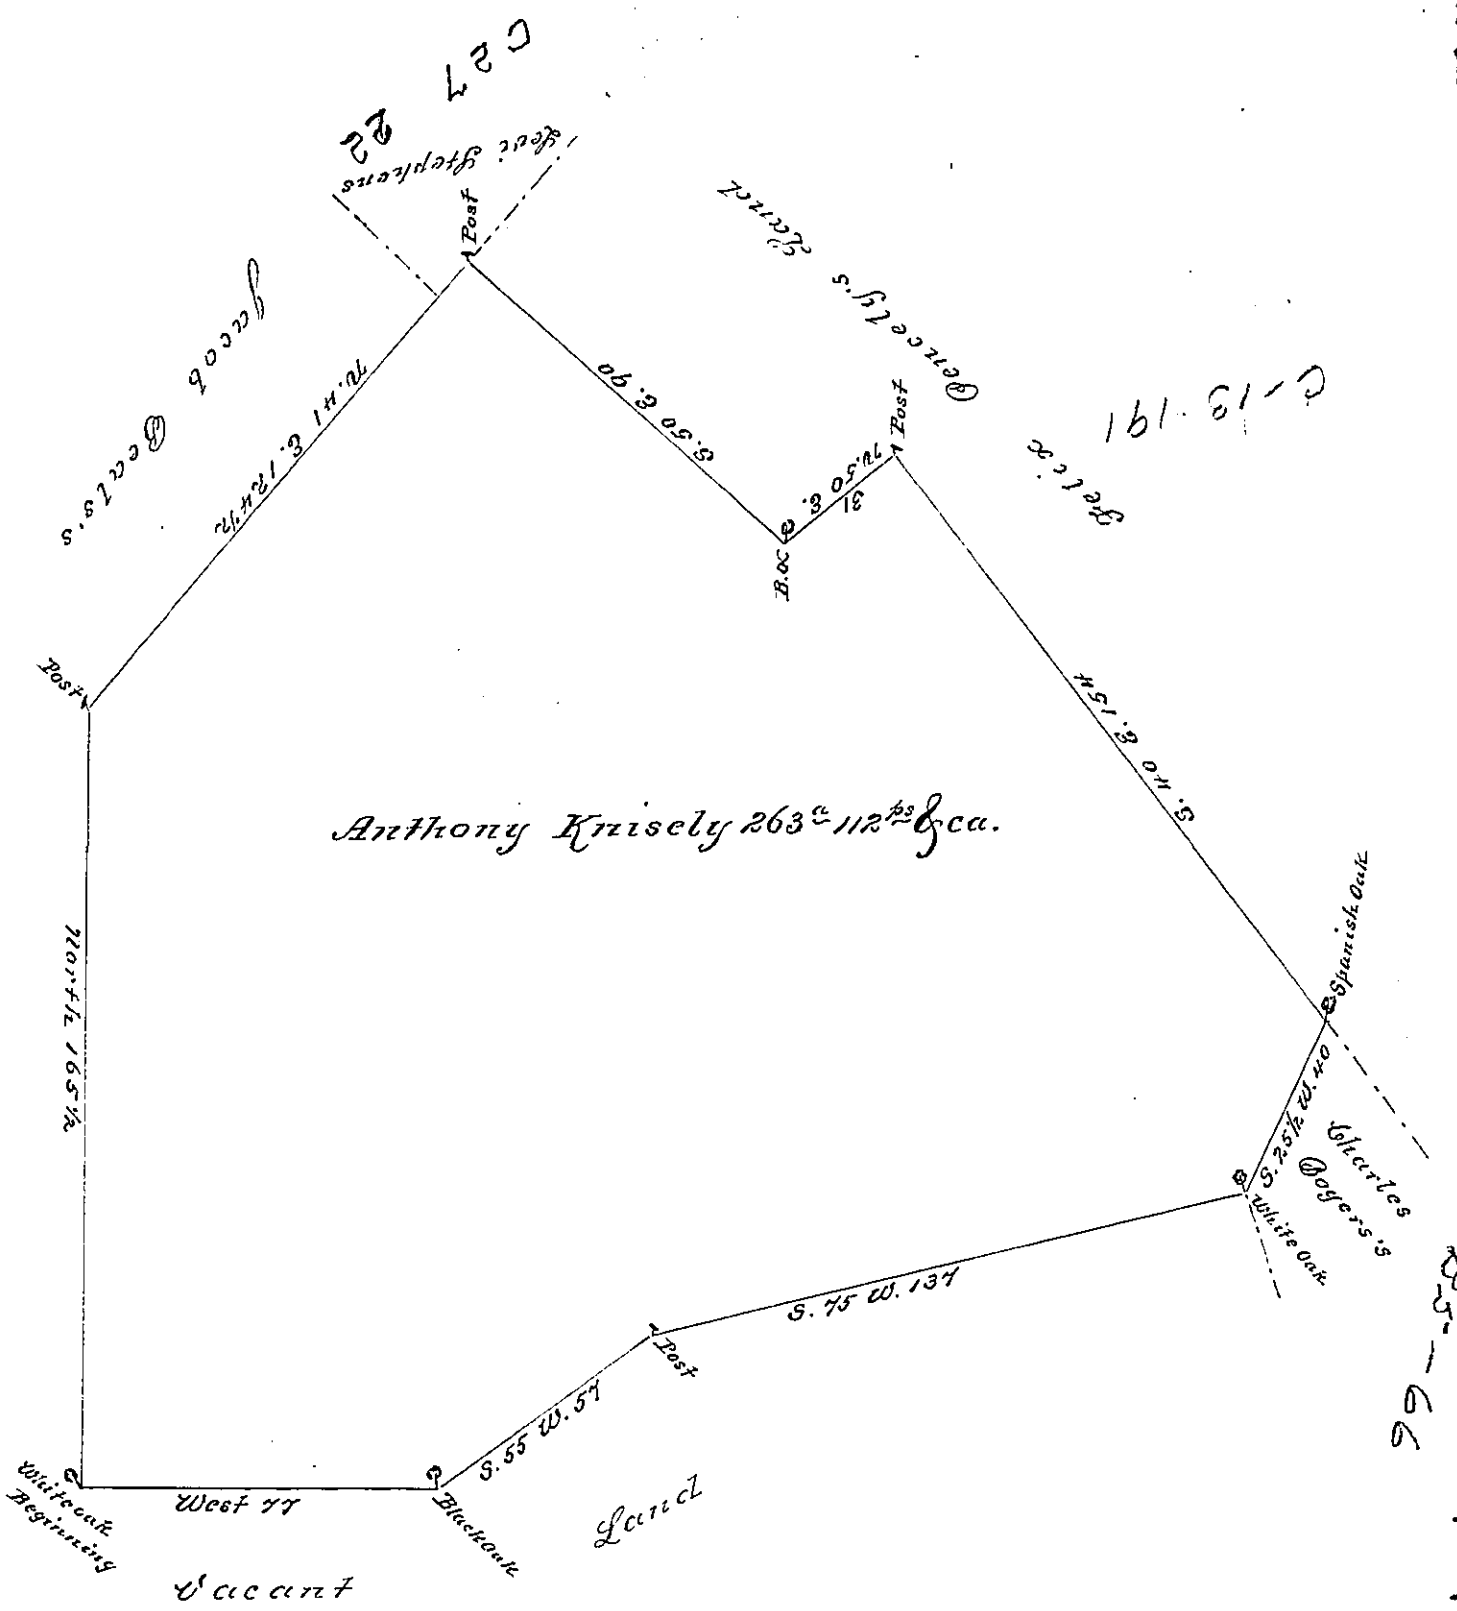

The Draught of a Tract of Land called Situate in Monaghan and Warrington Township In York County containing Two hundred & Sixty three acres and the usual allow-ance of Six acres Pcent for Roads &c. Surveyed the 29th Day of August Anno Dom 1765. In Pursuance of a Warrant from the Honoble. the Proprietaries to William Pilmer Bearing Date at Philad.a the 30th Day of April Anno Domini 1765.

Chas. Lukens D.S.

To John Lukens Esq.r S.G. of Pennsylvania

IN TESTIMONY that the above is a copy of the original remaining on file in the Department of Internal Affairs of Pennsylvania, made conformably to an Act of Assembly approved the 16th day of February, 1833, I have hereunto set my Hand and caused the Seal of said Department to be affixed at Harrisburg, this Ninth day of April 1891

Thos. J. Stewart
Secretary of Internal Affairs