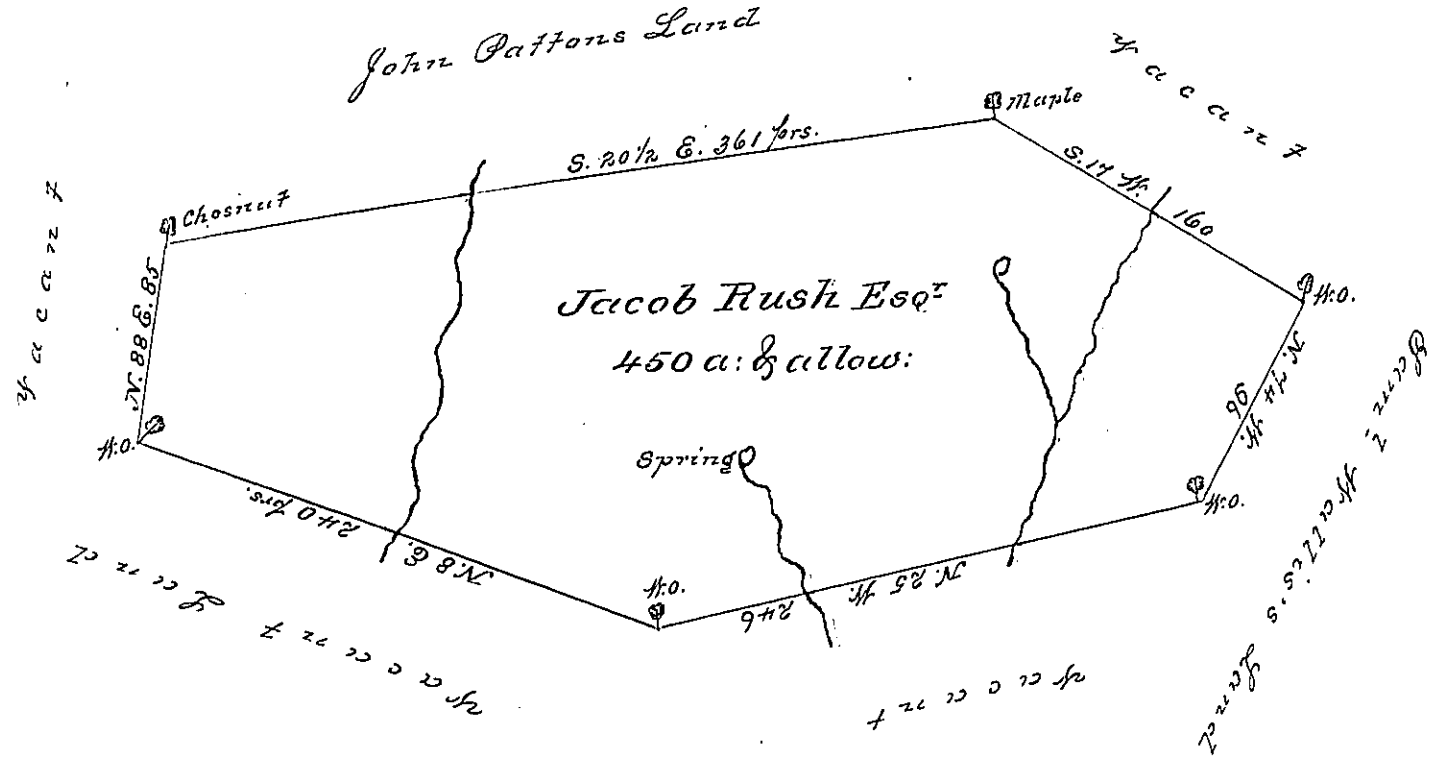

Draught of a Tract of Land, Situate on the Waters of La-
-coming Creek in Muncy Township in the County of Northumber-
-land, Surveyed for Jacob Rush Esqr on the 6th 22d day of September 1784
by Virtue of his Warrant bearing date the first day of July 1784 Con-
-taining Four Hundred and fifty Acres with the allowance of Six
P Ct. for Roads

Jo. J. Wallis D. S.

To John Lukens Esqr
Surveyor Genl

IN TESTIMONY that the above is a copy of the original remaining on file in the Department of Internal Affairs of Pennsylvania, made conformably to an Act of Assembly approved the 16th day of February, 1833, I have hereunto set my Hand and caused the Seal of said Department to be affixed at Harrisburg, this

Ninth day of April 1891

Thos. J. Stewart
Secretary of Internal Affairs