C-68-158
Proceedings of Courts Grants

C-233-171

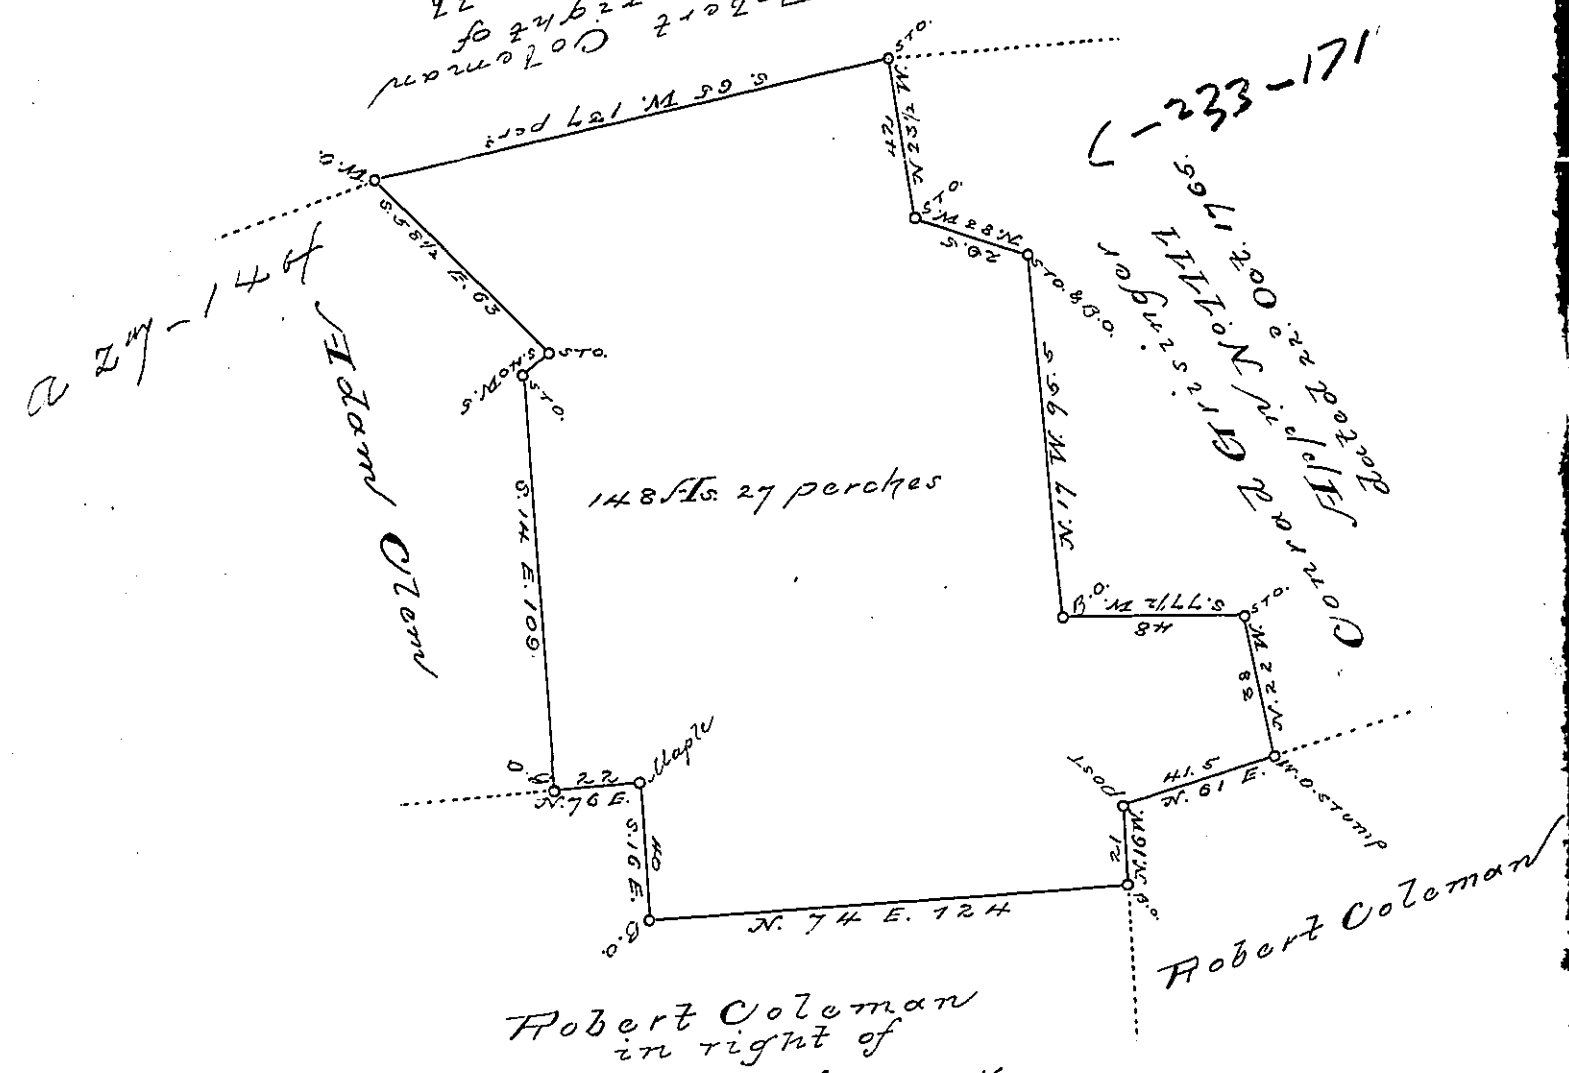

Surveyed the 25th April 1820 for Robert Colemans
Situate in Lebanon Township Lebanon County
containing One hundred forty eight Acres twenty
seven perches and allowance of Six per cent by Warrant
of James Edison dated the 1st July 1784

Jacob Slaugher Esquire
Surveyor General Pa.

Thomas Smith D.S.

IN TESTIMONY that the above is a copy of the original remaining on file in the Department of Internal Affairs of Pennsylvania, made conformably to an Act of Assembly approved the 16th day of February, 1833, I have hereunto set my Hand and caused the Seal of said Department to be affixed at Harrisburg, this

fifteenth day of *December* 1891.

Thos. L. Stewart

Secretary of Internal Affairs