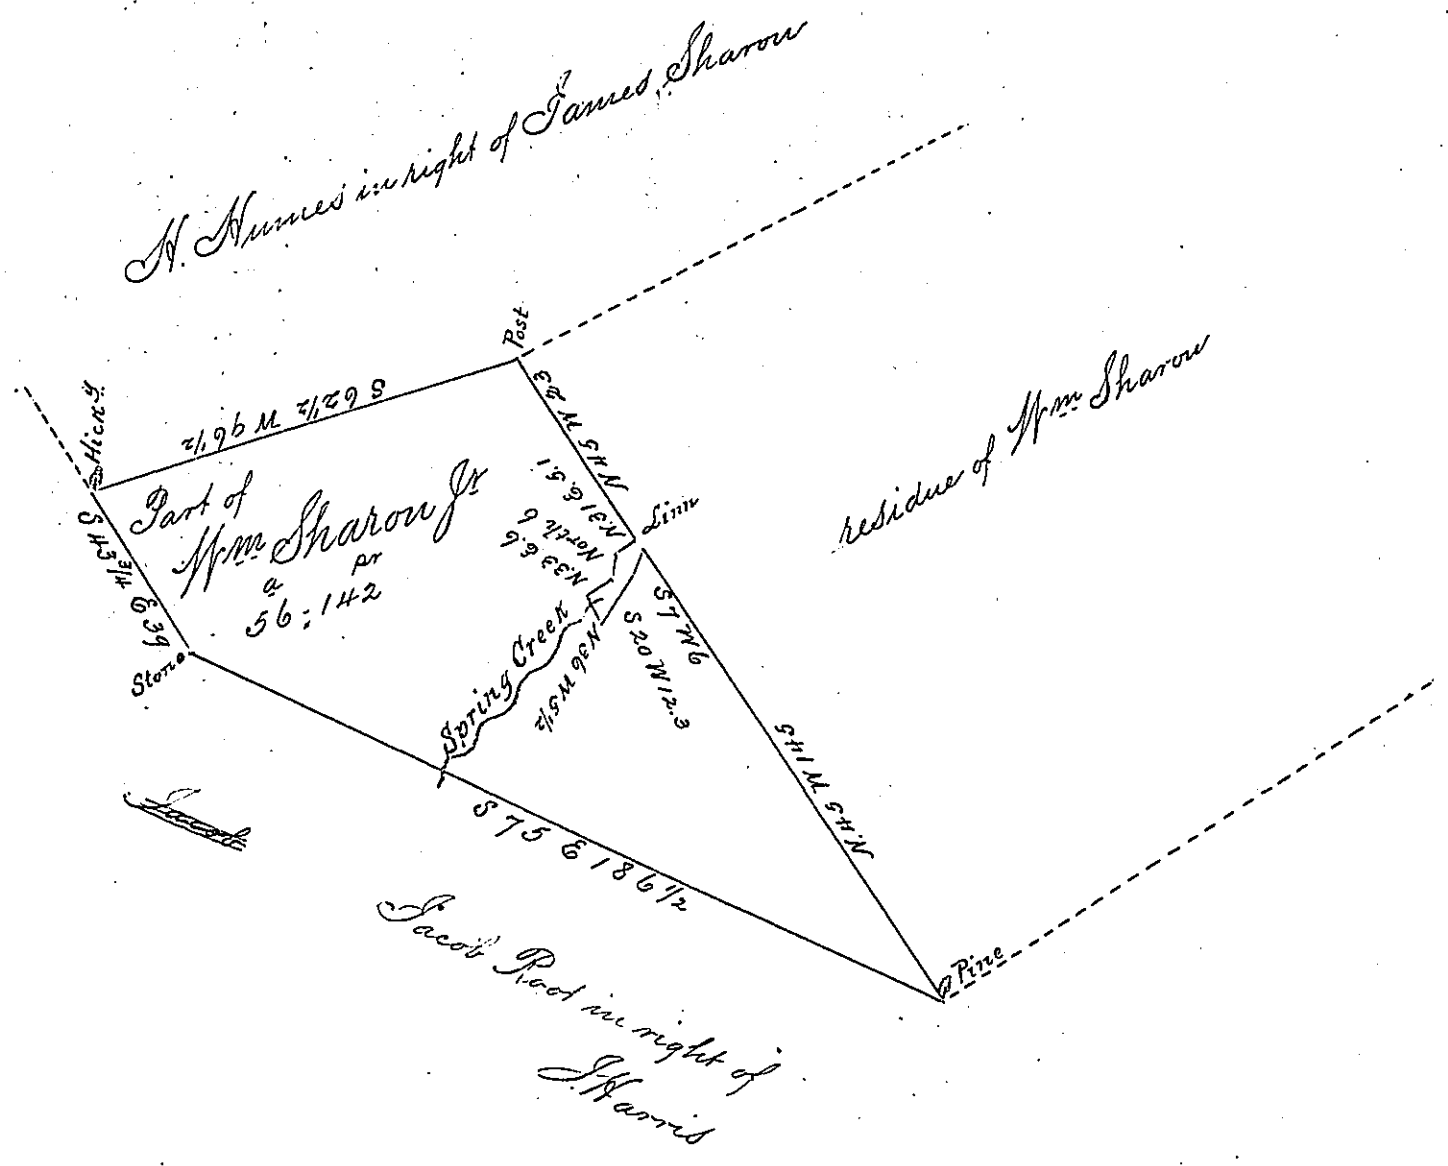

Fifty six acres & one hundred and forty two perches & the allow^ce of six p Cent. for roads &c^a Situate in Spring tow^p in Centre County being part of a tract surveyed for William Sharon Surv^r Dec^r 6^th 1802 on App^n N^o 2681 dated April 3^d 1769 divided as above Jan^y 15^th 1824

pr James Harris D.S

To Gabriel Heister Surv^r Esquire
Surv^r Gen^l

IN TESTIMONY that the above is a copy of the original remaining on file in the Department of Internal Affairs of Pennsylvania, made conformably to an Act of Assembly approved the 16th day of February, 1833, I have hereunto set my Hand and caused the Seal of said Department to be affixed at Harrisburg, this

Seventh day of March 1895

Isaac B Brooke

Secretary of Internal Affairs.