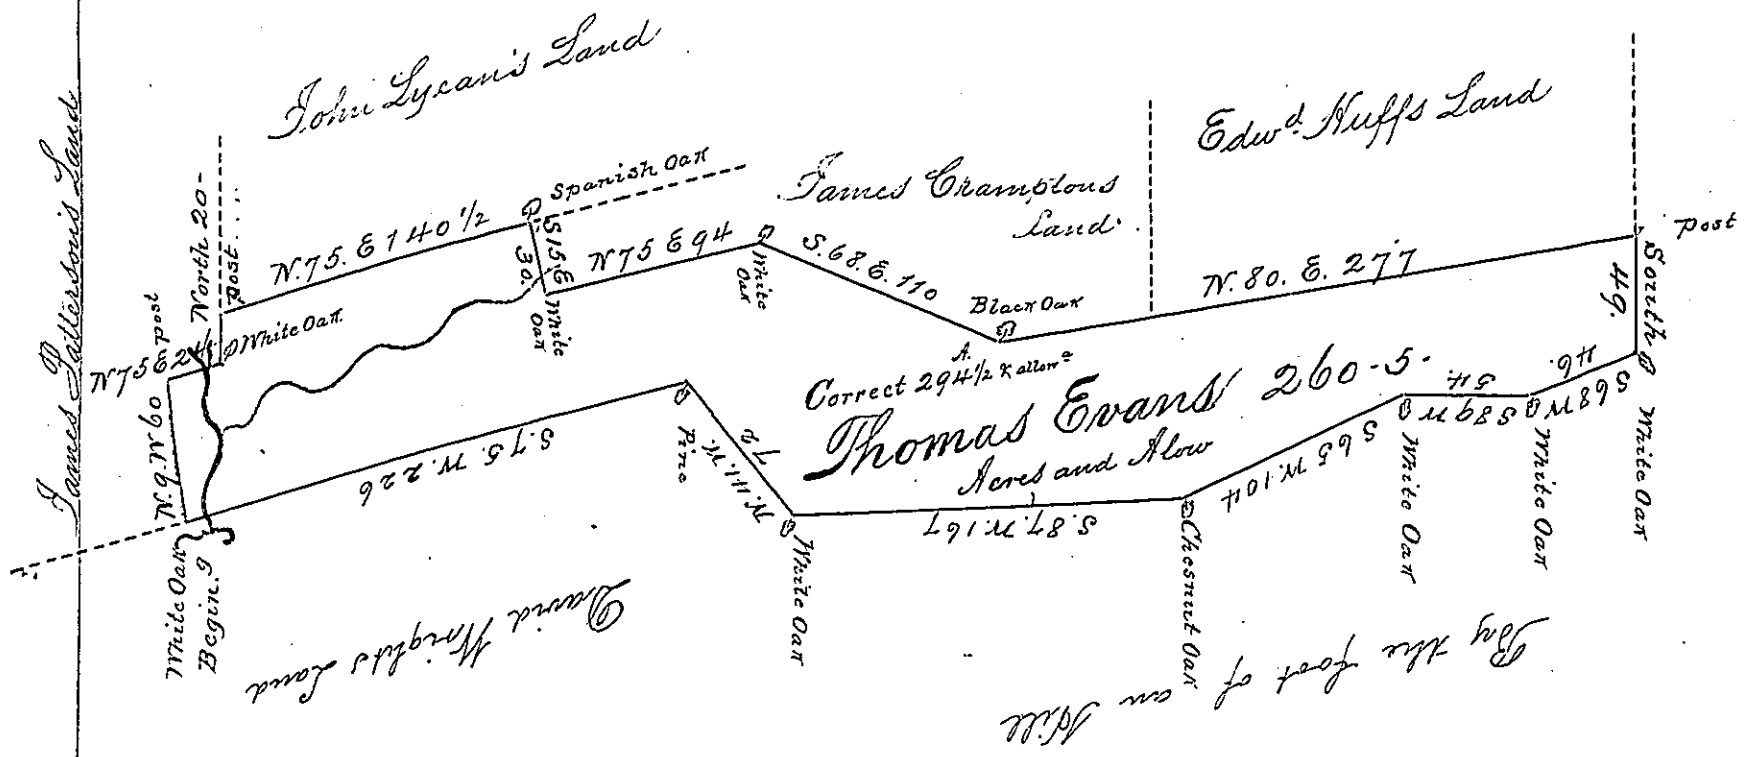

The Draught of a Tract of Land called

Situate on the D. O. Run in the County of Cumberland

containing Two Hundred ~~and Eight~~ and Ninety four Acres and an half Acre

with the usual Allowance of Six Acres p. Cent: for Roads

Survey'd the 19th day of April Anno Dom: 1767 In Pursuance

of an Order of Survey to Thomas Evans bearing Date at

Philad.a the 10th day of November Anno Dom: 1766 and

Numbered 1862

To

Wm Maclay D.S

To John Lukens Esqr S.G.
of Pennsylvania

IN TESTIMONY that the above is a copy of the original remaining on file in the Department of Internal Affairs of Pennsylvania, made conformably to an Act of Assembly approved the 16th day of February, 1833, I have hereunto set my Hand and caused the Seal of said Department to be affixed at Harrisburg, this

twenty sixth day of June 1895

James W Latta

Secretary of Internal Affairs.