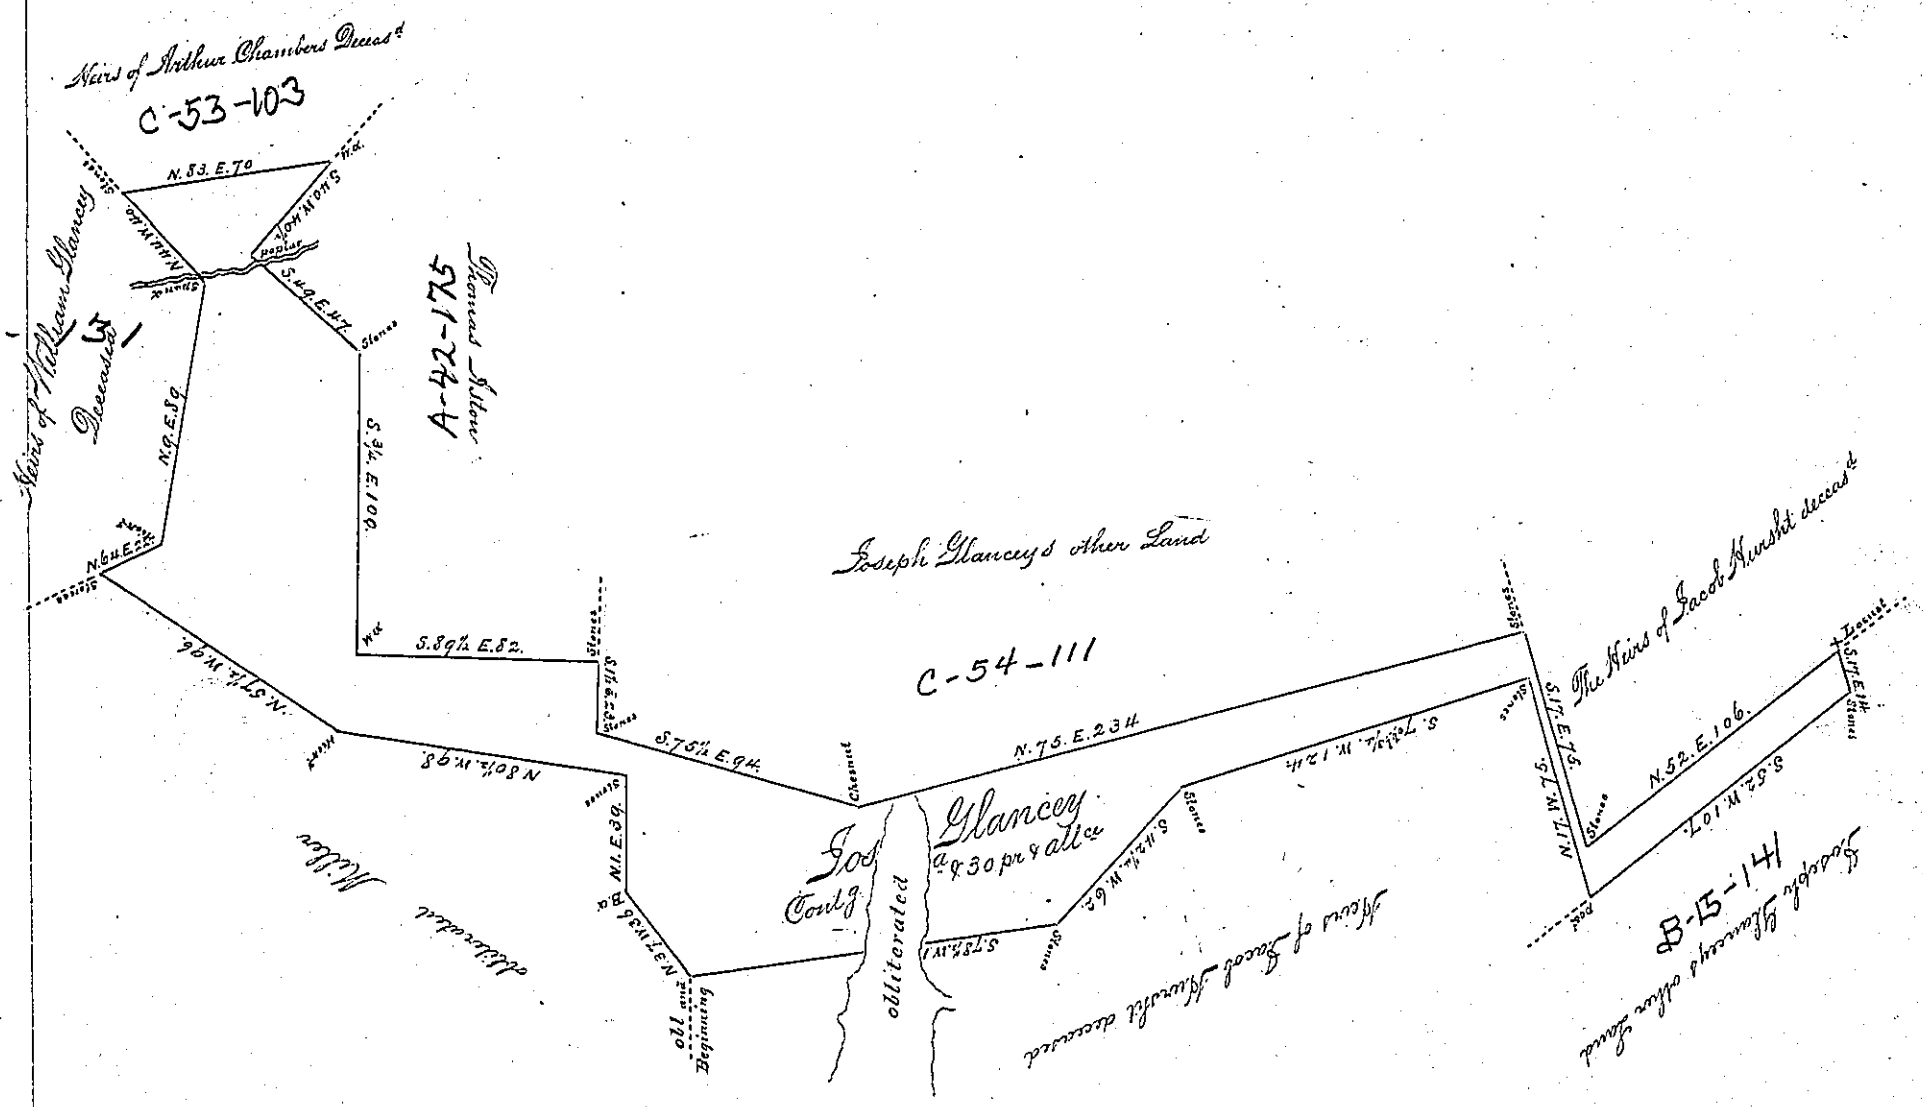

A Draught of a Tract of Land situate in Fairview Township in the County of York Containing as above set forth One Hundred and fifty acres and thirty perches and the Usual allowance of Six per Cent &c Surveyed the fourth day of April one thousand eight hundred and five. In Pursuance of a Warrant for 200 a. Granted to Joseph Glancey bearing Date the 20th day of March Anno Domini 1805.

per Jacob Spangler DS
John Eichelberger DS

To Samuel Cochran Esq.
Surveyor General
Lancaster Pa

IN TESTIMONY that the above is a copy of the original remaining on file in the Department of Internal Affairs of Pennsylvania, made conformably to an Act of Assembly approved the 16th day of February, 1833, I have hereunto set my Hand and caused the Seal of said Department to be affixed at Harrisburg, this

First day of December 1896

James W. Latta
Secretary of Internal Affairs.