(Form No. 3.)

141

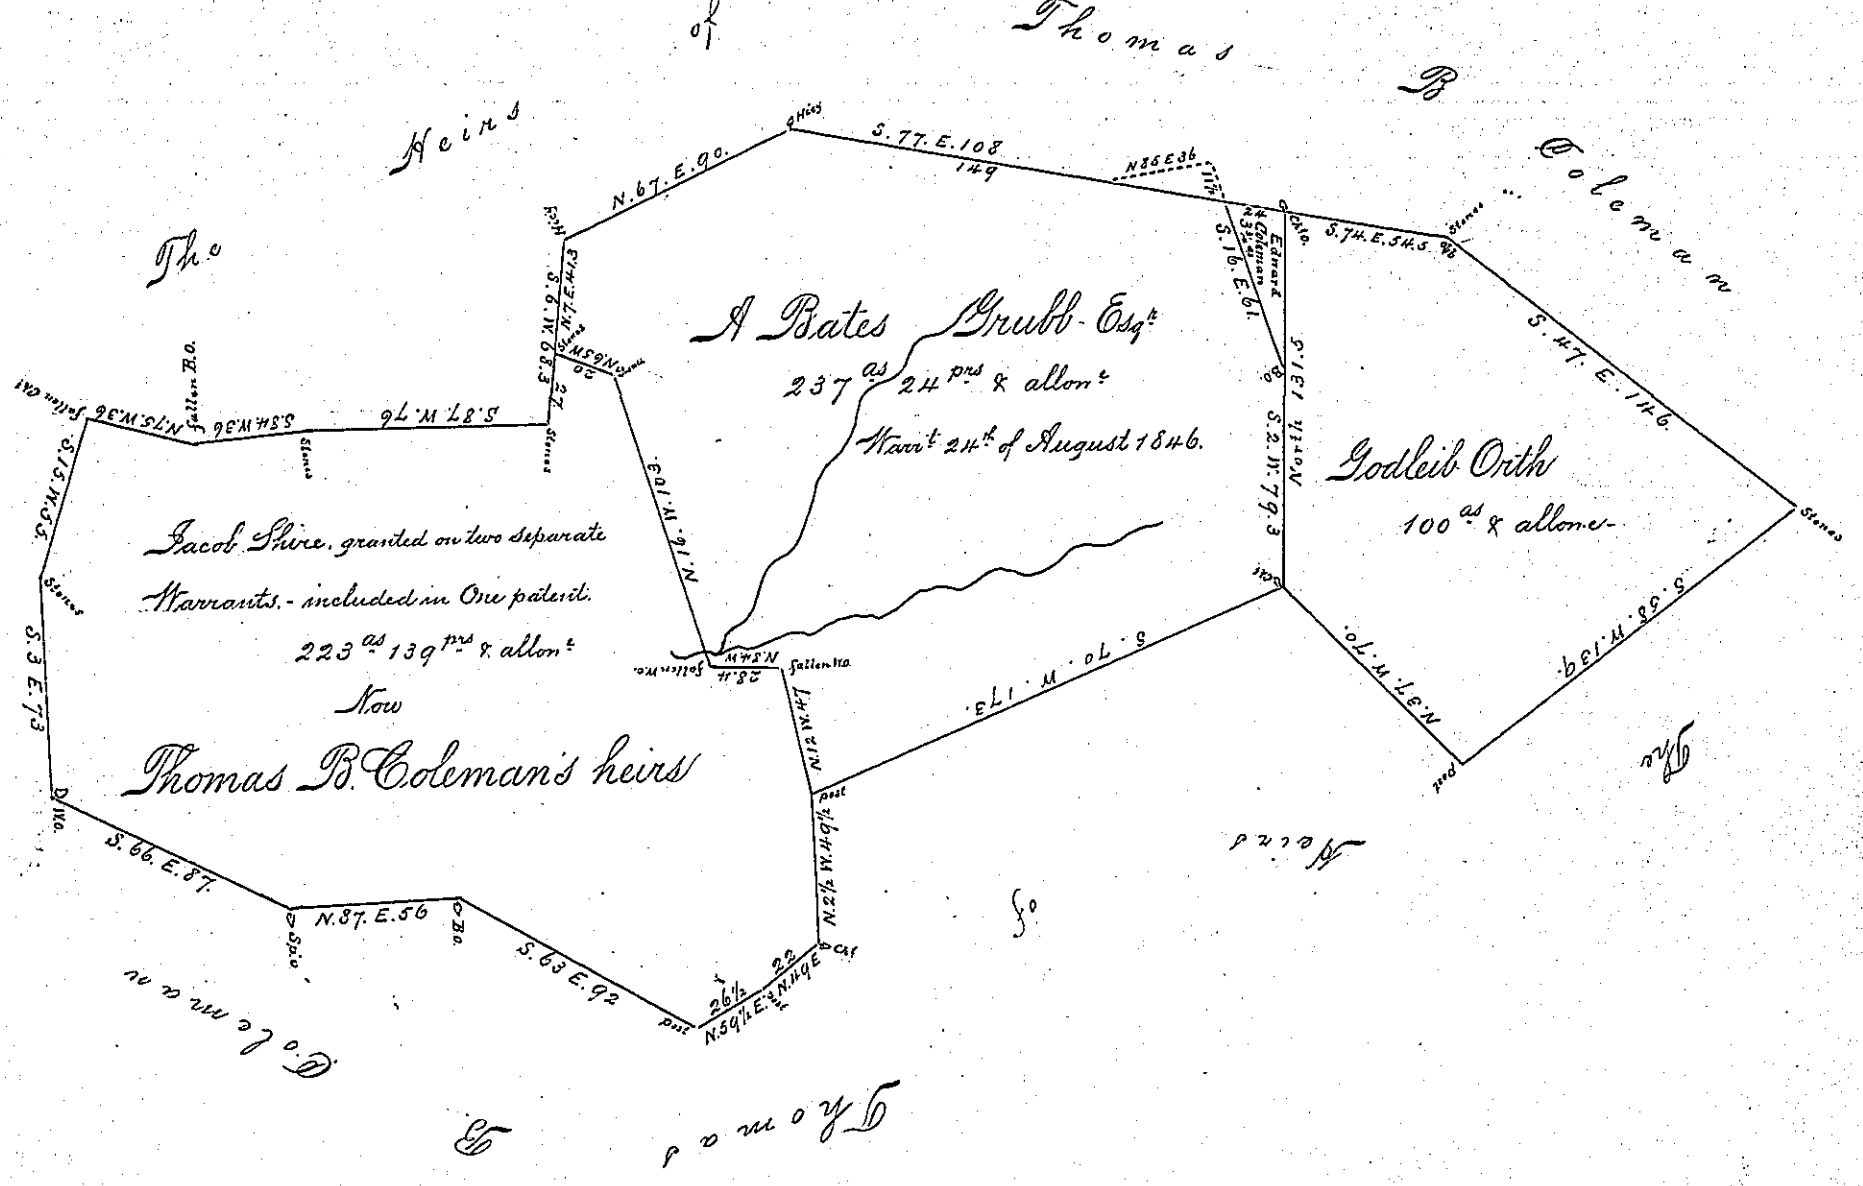

By Virtue of a Warrant granted to Alfred Bates Grubb Esq^r dated this 24th day of August 1846. Surveyed the 11th day of September A. D. 1846 for the said A. Bates Grubb. the above described tract of land situate in Londonderry township Lebanon County. containing two hundred and thirty seven acres and twenty four perches. and the allowance of Six pr. Ct. for roads &c

Jacob Weidle
for Wm Rankin D.S.

To the Hon. Jn^o Laporte
Surveyor Gen^l of
Penn^a

approved October 17th 1846.
Wm Rankin

IN TESTIMONY that the above is a copy of the original remaining on file in the Department of Internal Affairs of Pennsylvania, made conformably to an Act of Assembly approved the 16th day of February, 1833, I have hereunto set my Hand and caused the Seal of said Department to be affixed at Harrisburg, this First *day of* December *1896*

James W. Latta
Secretary of Internal Affairs.