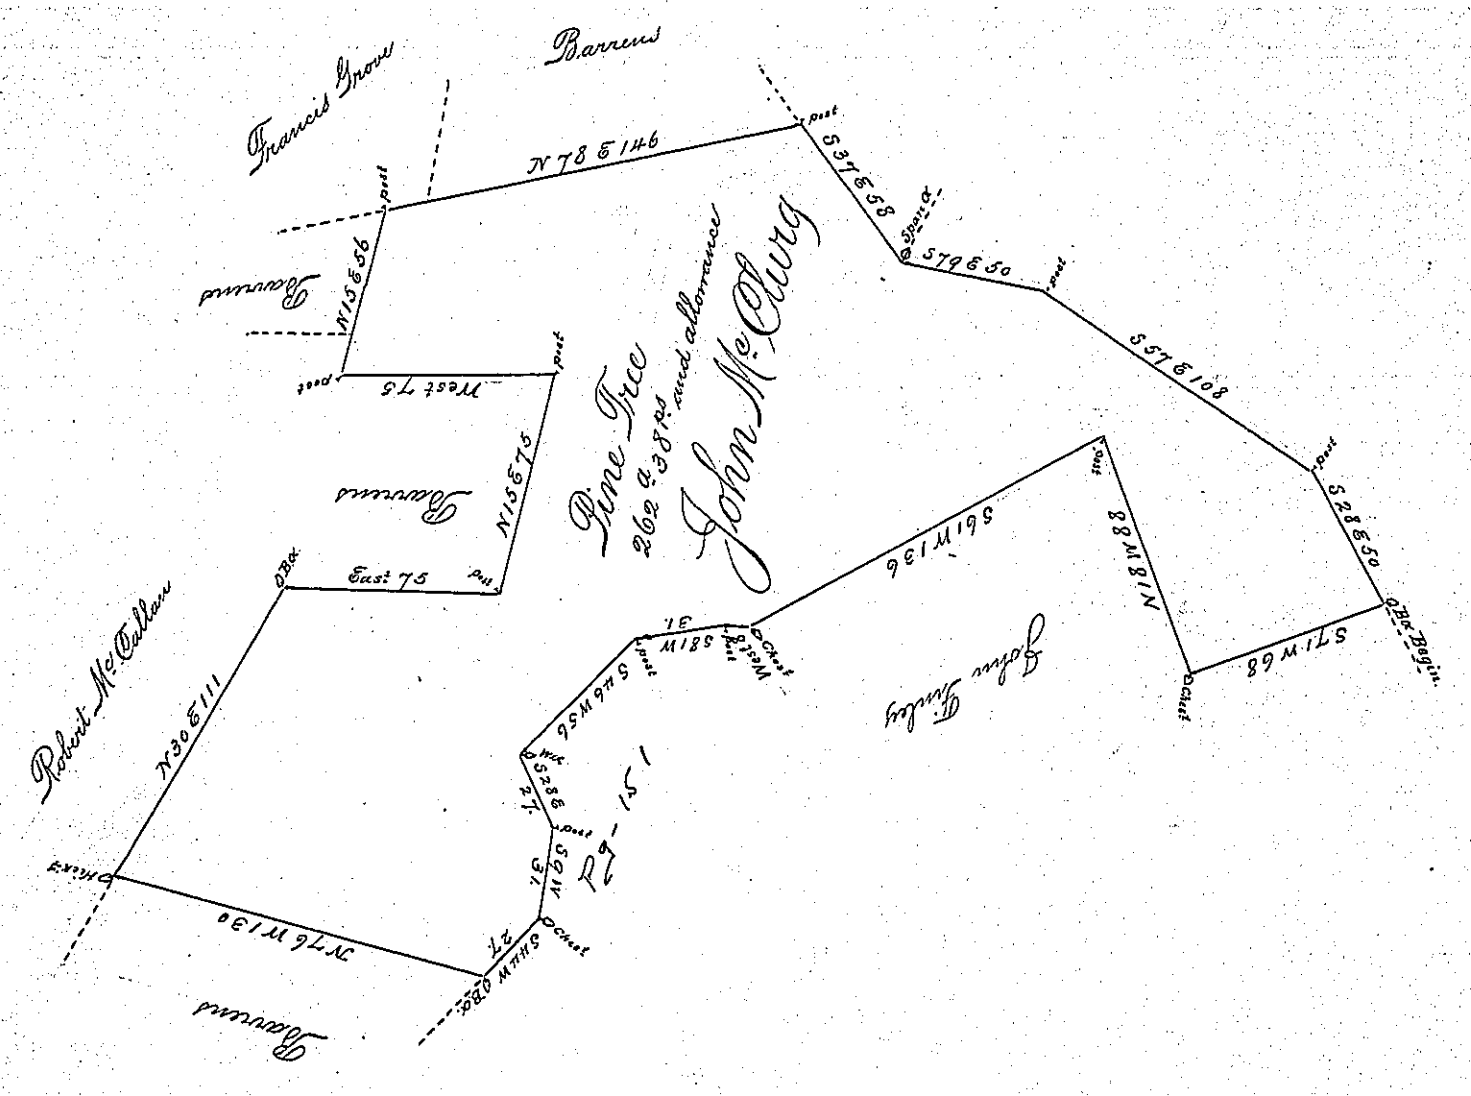
Francis Grove
Barrens
N 78 E 146
S 37 E 58
S 79 E 50
S 57 E 108
S 28 E 50
S 71 W 68
N 18 W 88
S 61 W 136
S 81 W
S 46 W 56
S 28 W
S 64 W 130
N 30 E 111
Robert McCallan
Allowance
N 15 E 56
West 75
N 15 E 75
East 75
Pine Tree
262 a. 38 ps. and allowance
John McClurg
John Finley
Post
Chest
Begin

In Pursuance of the Application No. 5430 for 250 a. Dated the 7th of April 1769 there was Surveyed for John McClurg on the 9th of the 9th Month 1769 the Above Described Tract of Land Situate In Chancefford Township York County, Improved about 3 years

pr Wm Matthews Dy Svr

To Jno Lukens Esqr
Survr Genl

IN TESTIMONY that the above is a copy of the original remaining on file in the Department of Internal Affairs of Pennsylvania, made conformably to an Act of Assembly approved the 16th day of February, 1833, I have hereunto set my Hand and caused the Seal of said Department to be affixed at Harrisburg, this fourth day of January 1898.

James W Latta
Secretary of Internal Affairs.