Form No. 3.

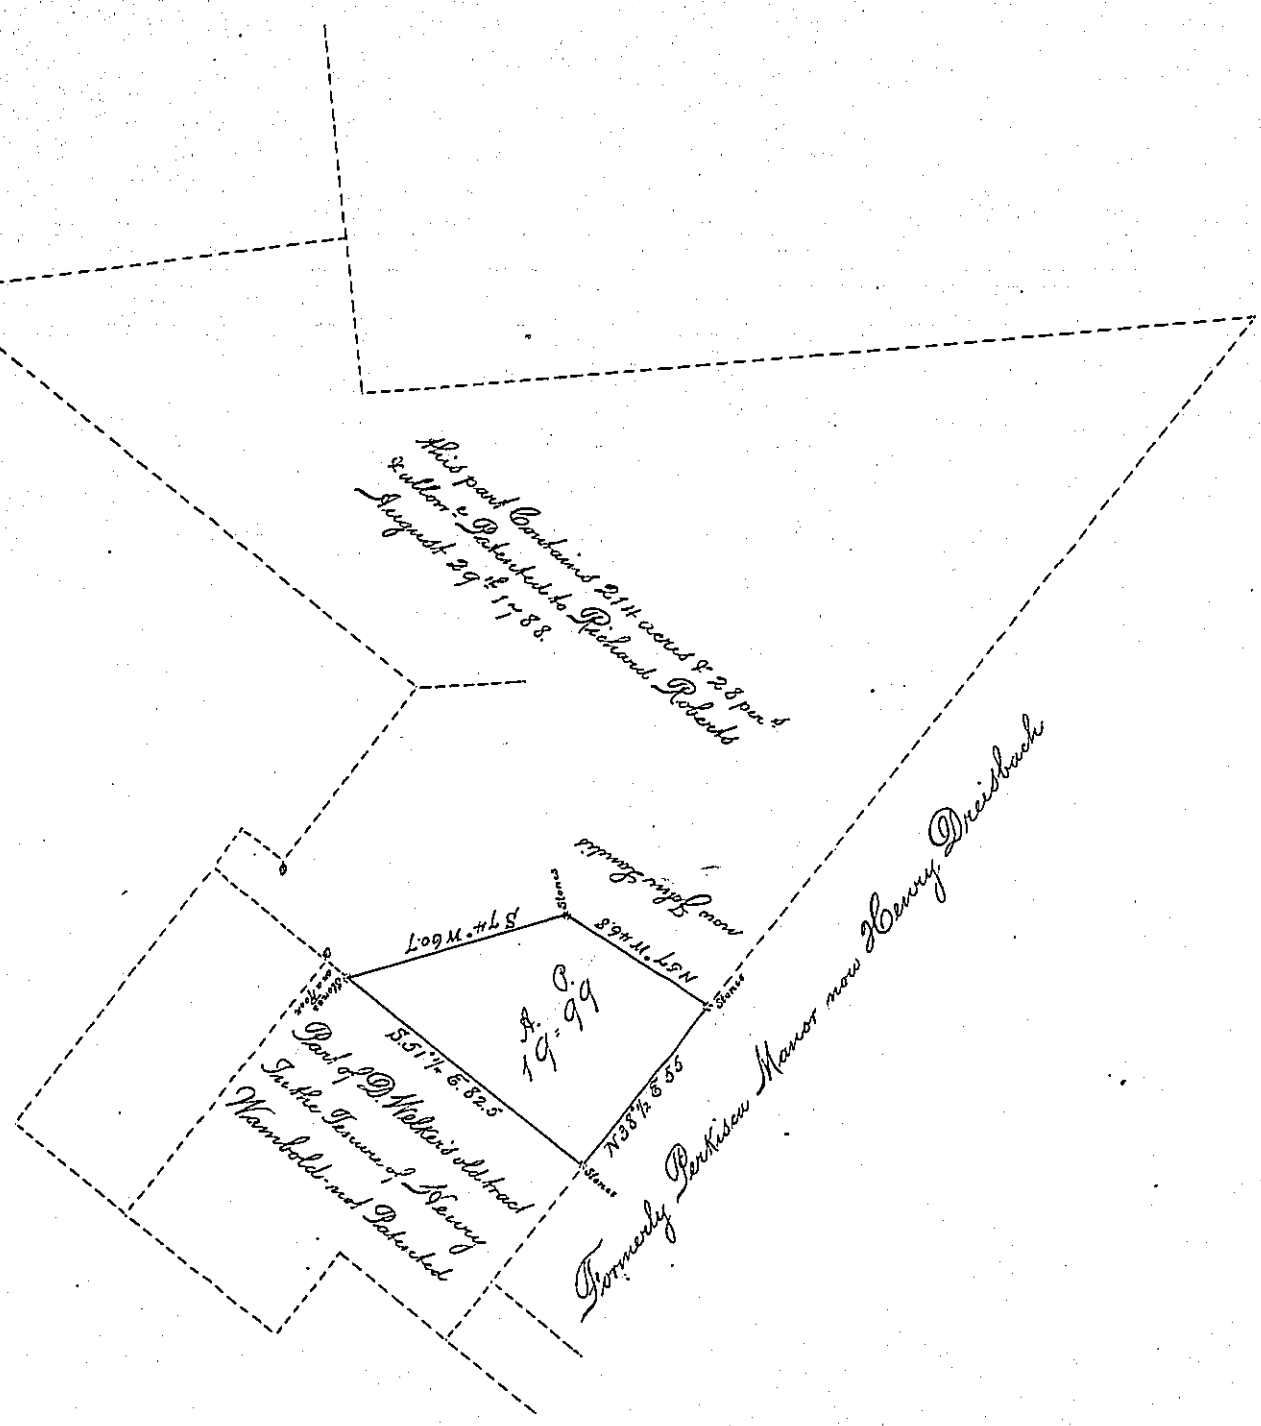

The above Draught is a Lot of Land situate in the Township of Rockhill in the County of Bucks and State of Pennsylvania Containing Nineteen Acres & Ninety quite perches, and allowance of Six p.r Cent for Roads &c. (being part of Seven Hundred & Eighty acres of Land that was formerly Survey.d for Dieterick Welker in pursuance of a Grant obtained by him from the Honorable Proprietaries of this Province about the year 1751. and was afterwards, resurvey.d to him by Virtue of a Warrant of resurvey Dated the 11th Day of June Anno Domini 1768. Now belonging to the Legatees of Richard Roberts Deceased, as will appear by Deed Poll Given from the said Dieterick Welker to the said Richard Roberts. Survey.d Decemb.r 19th 1805.

p. Cad.r Foulke

Examined January 4th 1806

p. Jno Ruckman D.S.

IN TESTIMONY that the above is a copy of the original remaining on file in the Department of Internal Affairs of Pennsylvania, made conformably to an Act of Assembly approved the 16th day of February, 1833, I have hereunto set my Hand and caused the Seal of said Department to be affixed at Harrisburg, this

Fifth day of February 1901.

James W Latta

Secretary of Internal Affairs.