See A-56-190

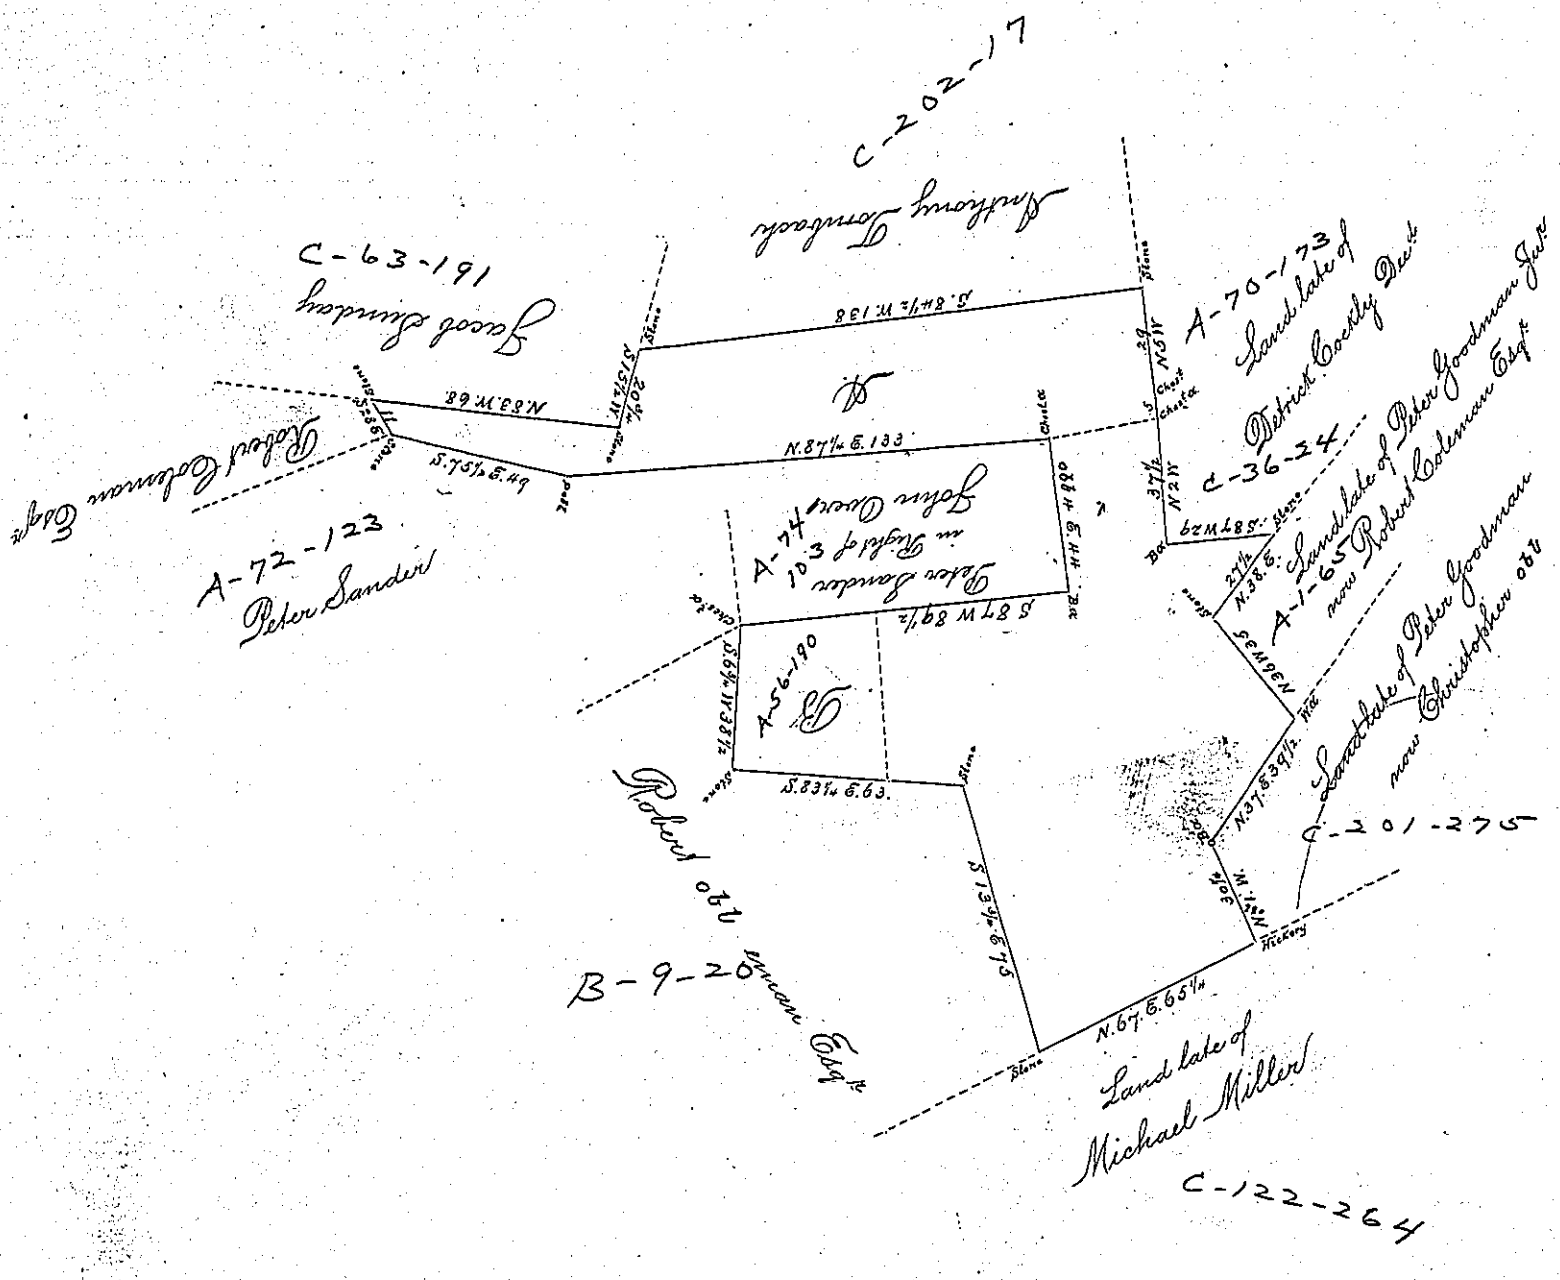

A Draught of a Tract of Land Situate in Cocolico Township Lancaster County Containing 106½ as & Allowance &c Surveyed the 30th Day of December A.D. 1800 for Robert Coleman Esqr in Right of James Coleman By Virtue of a Warrant Dated the 7th Day of March A.D. 1793 pr

To Samuel Cochran Esqr Surveyor General

Fr. Reamer D Sr
I. S. Ensminger D Sr

N.B. about 33 as & ¾ m and Allowance at the Letter A. is Disputed by Peter Sander in Right of Jacob Firestone and Mathias Druckenbrod By Virtue of a Warrant Dated the 23d Day of December A.D. 1794 and about 9¾ as & Allowance at the Letter B. is also Disputed by the said Peter Sander by Virtue of his Warrant Dated obl. 7th Day of obliterated 1798 and about obl. - Rhee on the North East side Adjoining Peter Goodman &c is Disputed by a Certain Jacob Kinsman in Right of John Miller By Virtue of a Warrant Dated the 7th day of January A.D. 1785

pr. Fr. Reamer D Sr
I. S. Ensminger D Sr

To Samuel Cochran Esqr
Surveyor General

IN TESTIMONY that the above is a copy of the original remaining on file in the Department of Internal Affairs of Pennsylvania, made conformably to an Act of Assembly approved the 16th day of February, 1833, I have hereunto set my Hand and caused the Seal of said Department to be affixed at Harrisburg, this

1st day of July 1901

James W. Latta
Secretary of Internal Affairs.