Form No. 3.

232

H-47-27

2-175

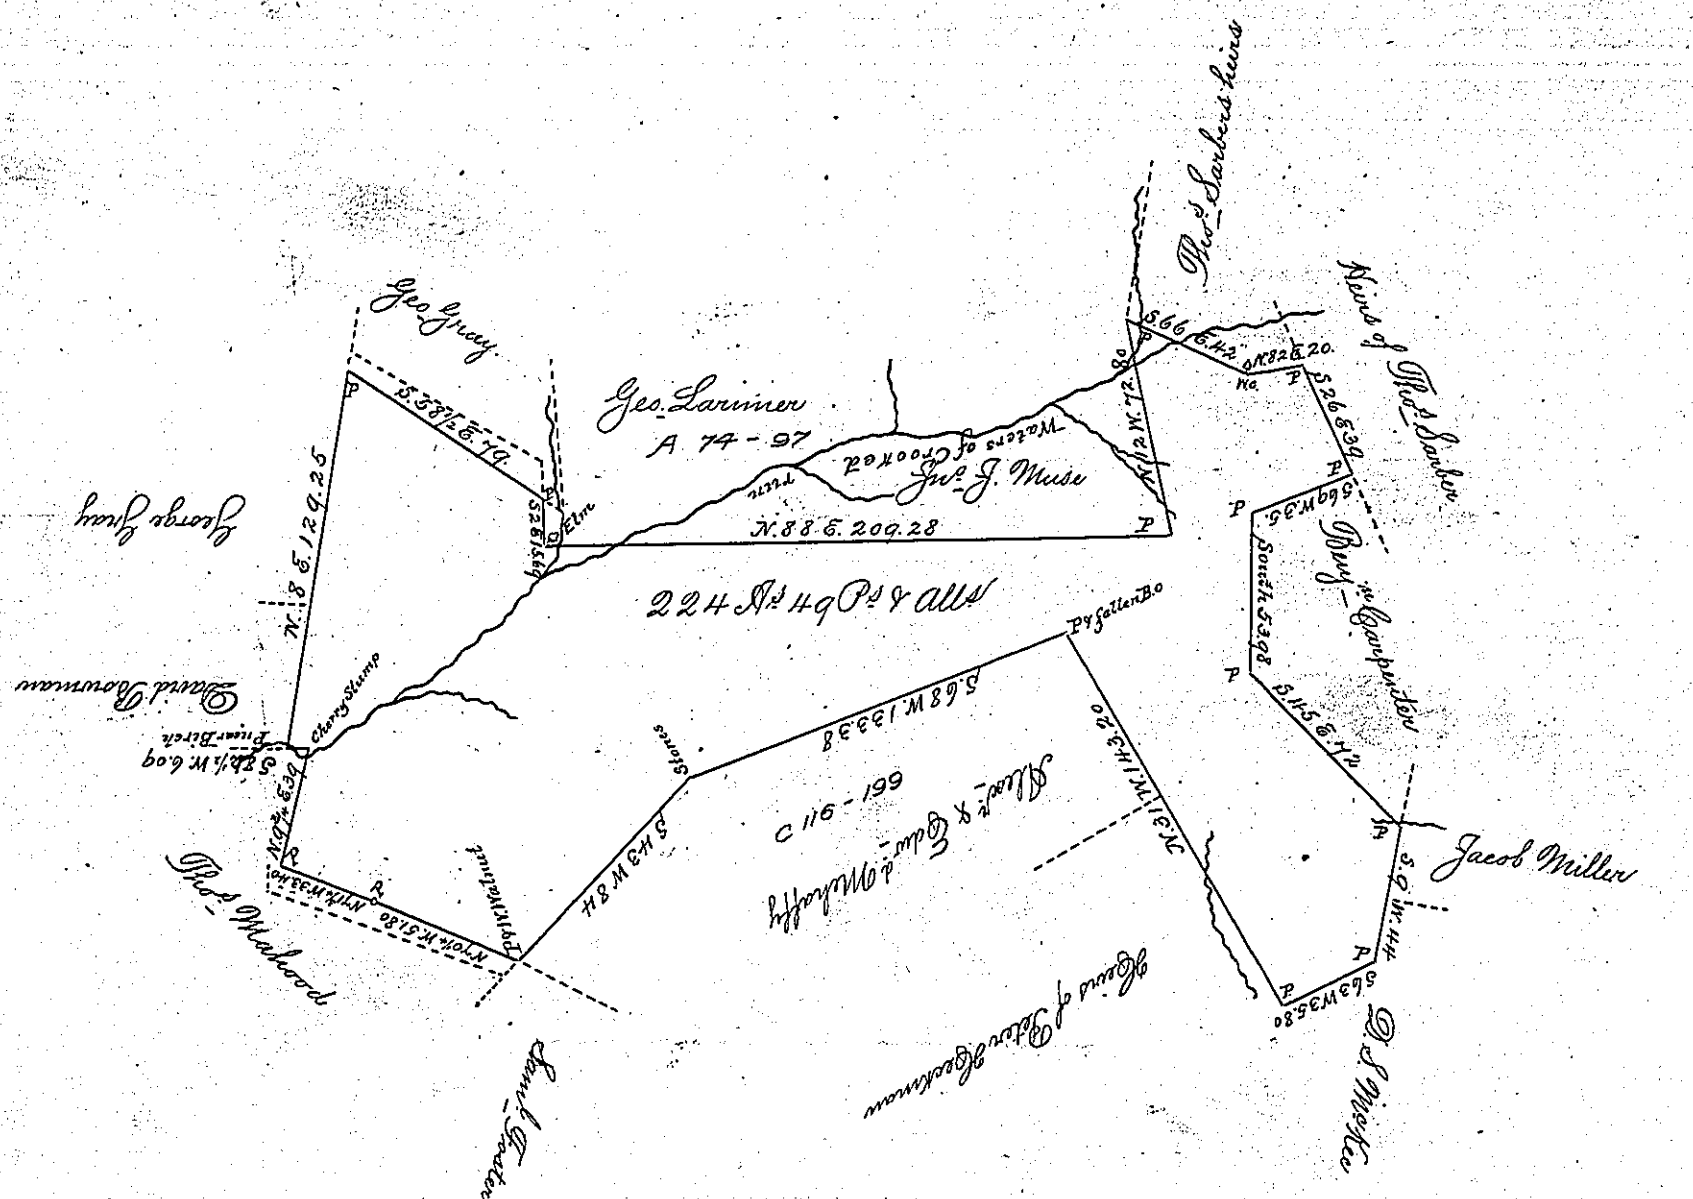

Draught of a tract of land Situate in Versailles township, Allegheny Co. Surveyed on the 29th June A.D. 1848. for John J. Muse, James Gray & George Larimer in pursuance of a Warrant granted to William Grahamm. for 200 Acres dated the 11th day of September 1786 (No. 98)

E. H. Keastings D.S.

To John Laporte Esq.
Surveyor General
Harrisburg

IN TESTIMONY that the above is a copy of the original remaining on file in the Department of Internal Affairs of Pennsylvania, made conformably to an Act of Assembly approved the 16th day of February, 1833, I have hereunto set my Hand and caused the Seal of said Department to be affixed at Harrisburg, this

Tenth day of January 1903.

James W. Latta
Secretary of Internal Affairs.