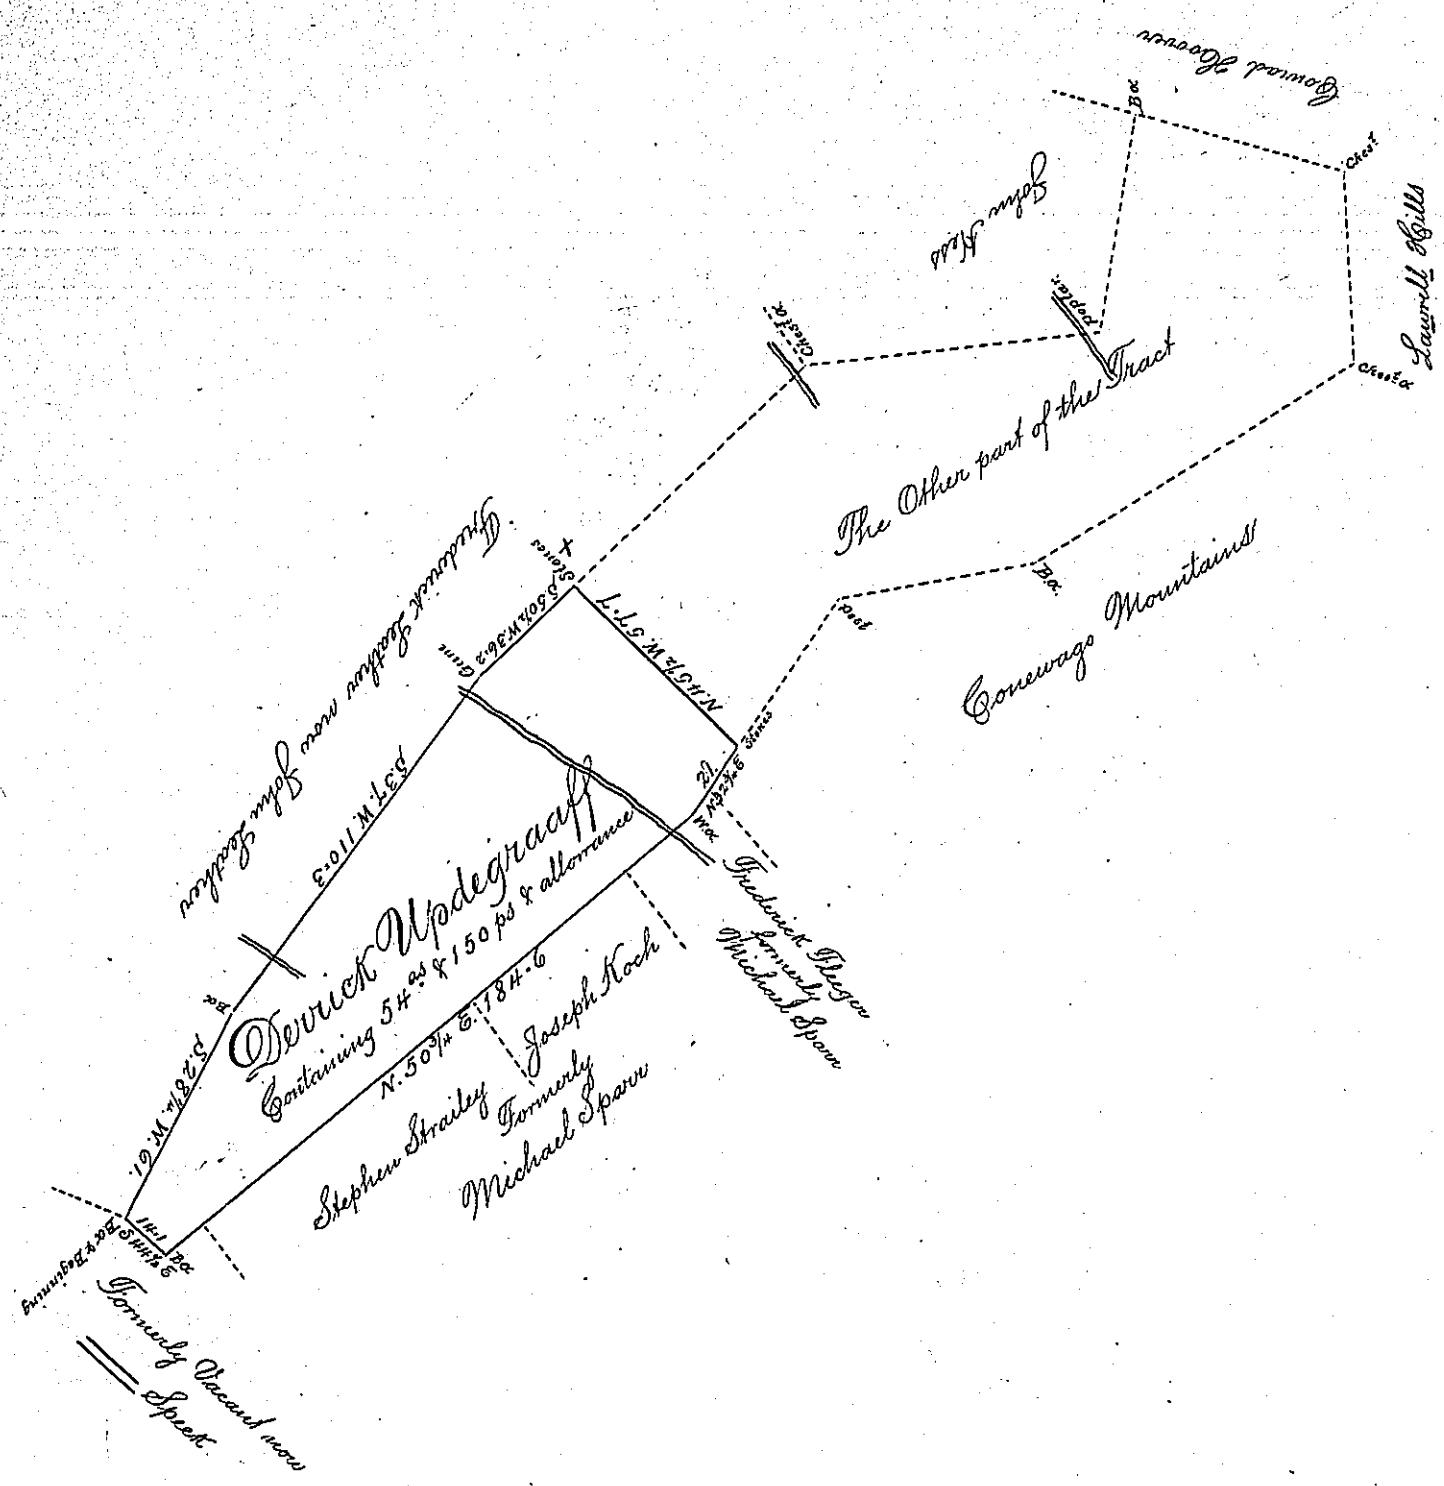

A Draught of a Tract of land Situate in Dover Township in the County of York Containing as above set forth 54 as & 150 perches and allowance, being part of a larger Tract of 114 as & 147 perches & allow^ce which was Originally Surveyed by William Matthews late D.S. on the 14th of the 1st month 1772 in pursuance of the Application No 5394 for 300 as granted to Derrick Updegraaff dated the 27th day of March 1769. Resurveyed and divided off from the said larger Tract of land the 26th day of November 1812. at the request of Leonard Kapp & Philip Mock the present owners who desired the same to be Returned for Confirmation

per

Jacob Spangler D.S.

To Andrew Porter Esqr
Surveyor General
Harrisburg Pa

IN TESTIMONY that the above is a copy of the original remaining on file in the Department of Internal Affairs of Pennsylvania, made conformably to an Act of Assembly approved the 16th day of February, 1833, I have hereunto set my Hand and caused the Seal of said Department to be affixed at Harrisburg, this

fifth *day of* *May* *1903.*

Secretary of Internal Affairs.