FORM No. 3.

76
H74-316
5-162 & 163

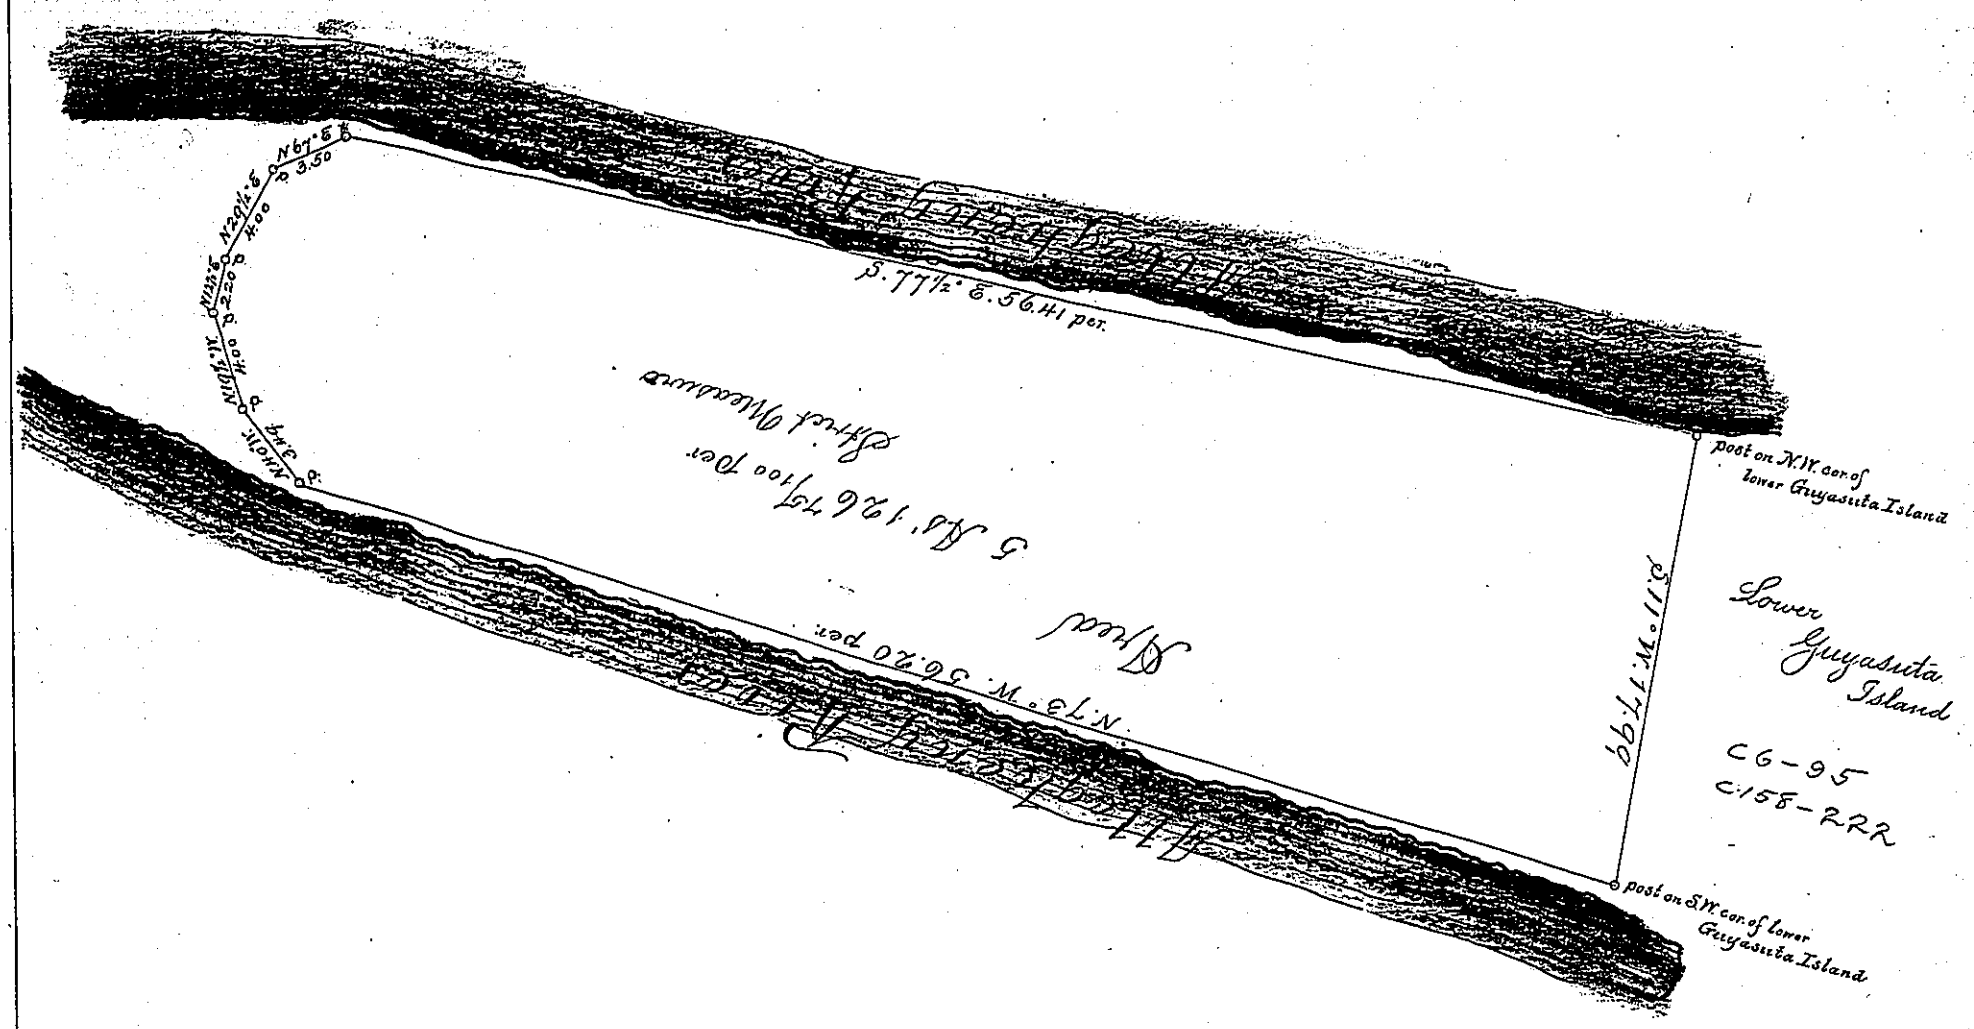

Draft of a Survey of a piece of land situated in the Allegheny River in Ohara Township (Formerly Indiana) Allegheny County Pennsylvania, Surveyed on the 26th day of January 1882. [as erected into and made part of lower Guyasuta Island] in pursuance of a Warrant granted to Mrs Nancy Brawdy of the Borough of Sharpsburgh, Pa. Dated the 5th day of January A.D. 1882 containing Five Acres and one Hundred and Twenty Six and 75/100 Perches strict measure.

Chas. Davis C.S.

To the Honorable A. K. Dunkle
Sec. Internal Affairs

IN TESTIMONY that the above is a copy of the original remaining on file in the Department of Internal Affairs of Pennsylvania, made conformably to an Act of Assembly approved the 16th day of February, 1833, I have hereunto set my Hand and caused the Seal of said Department to be affixed at Harrisburg, this

Second day of June 1903.

Secretary of Internal Affairs.